

Version		Date
1	Originals	August 2002
2	Walkthrough	December 2006
-	-	-
-	-	-
-	-	-



All dimensions and conditions should be verified in the field.


Summit Campus
Merritt
350 Hawthorne Avenue
Oakland, CA 94609


GROUND LEVEL FLOOR PLAN

A-0

1/16"=1'-0"

05-14-2019

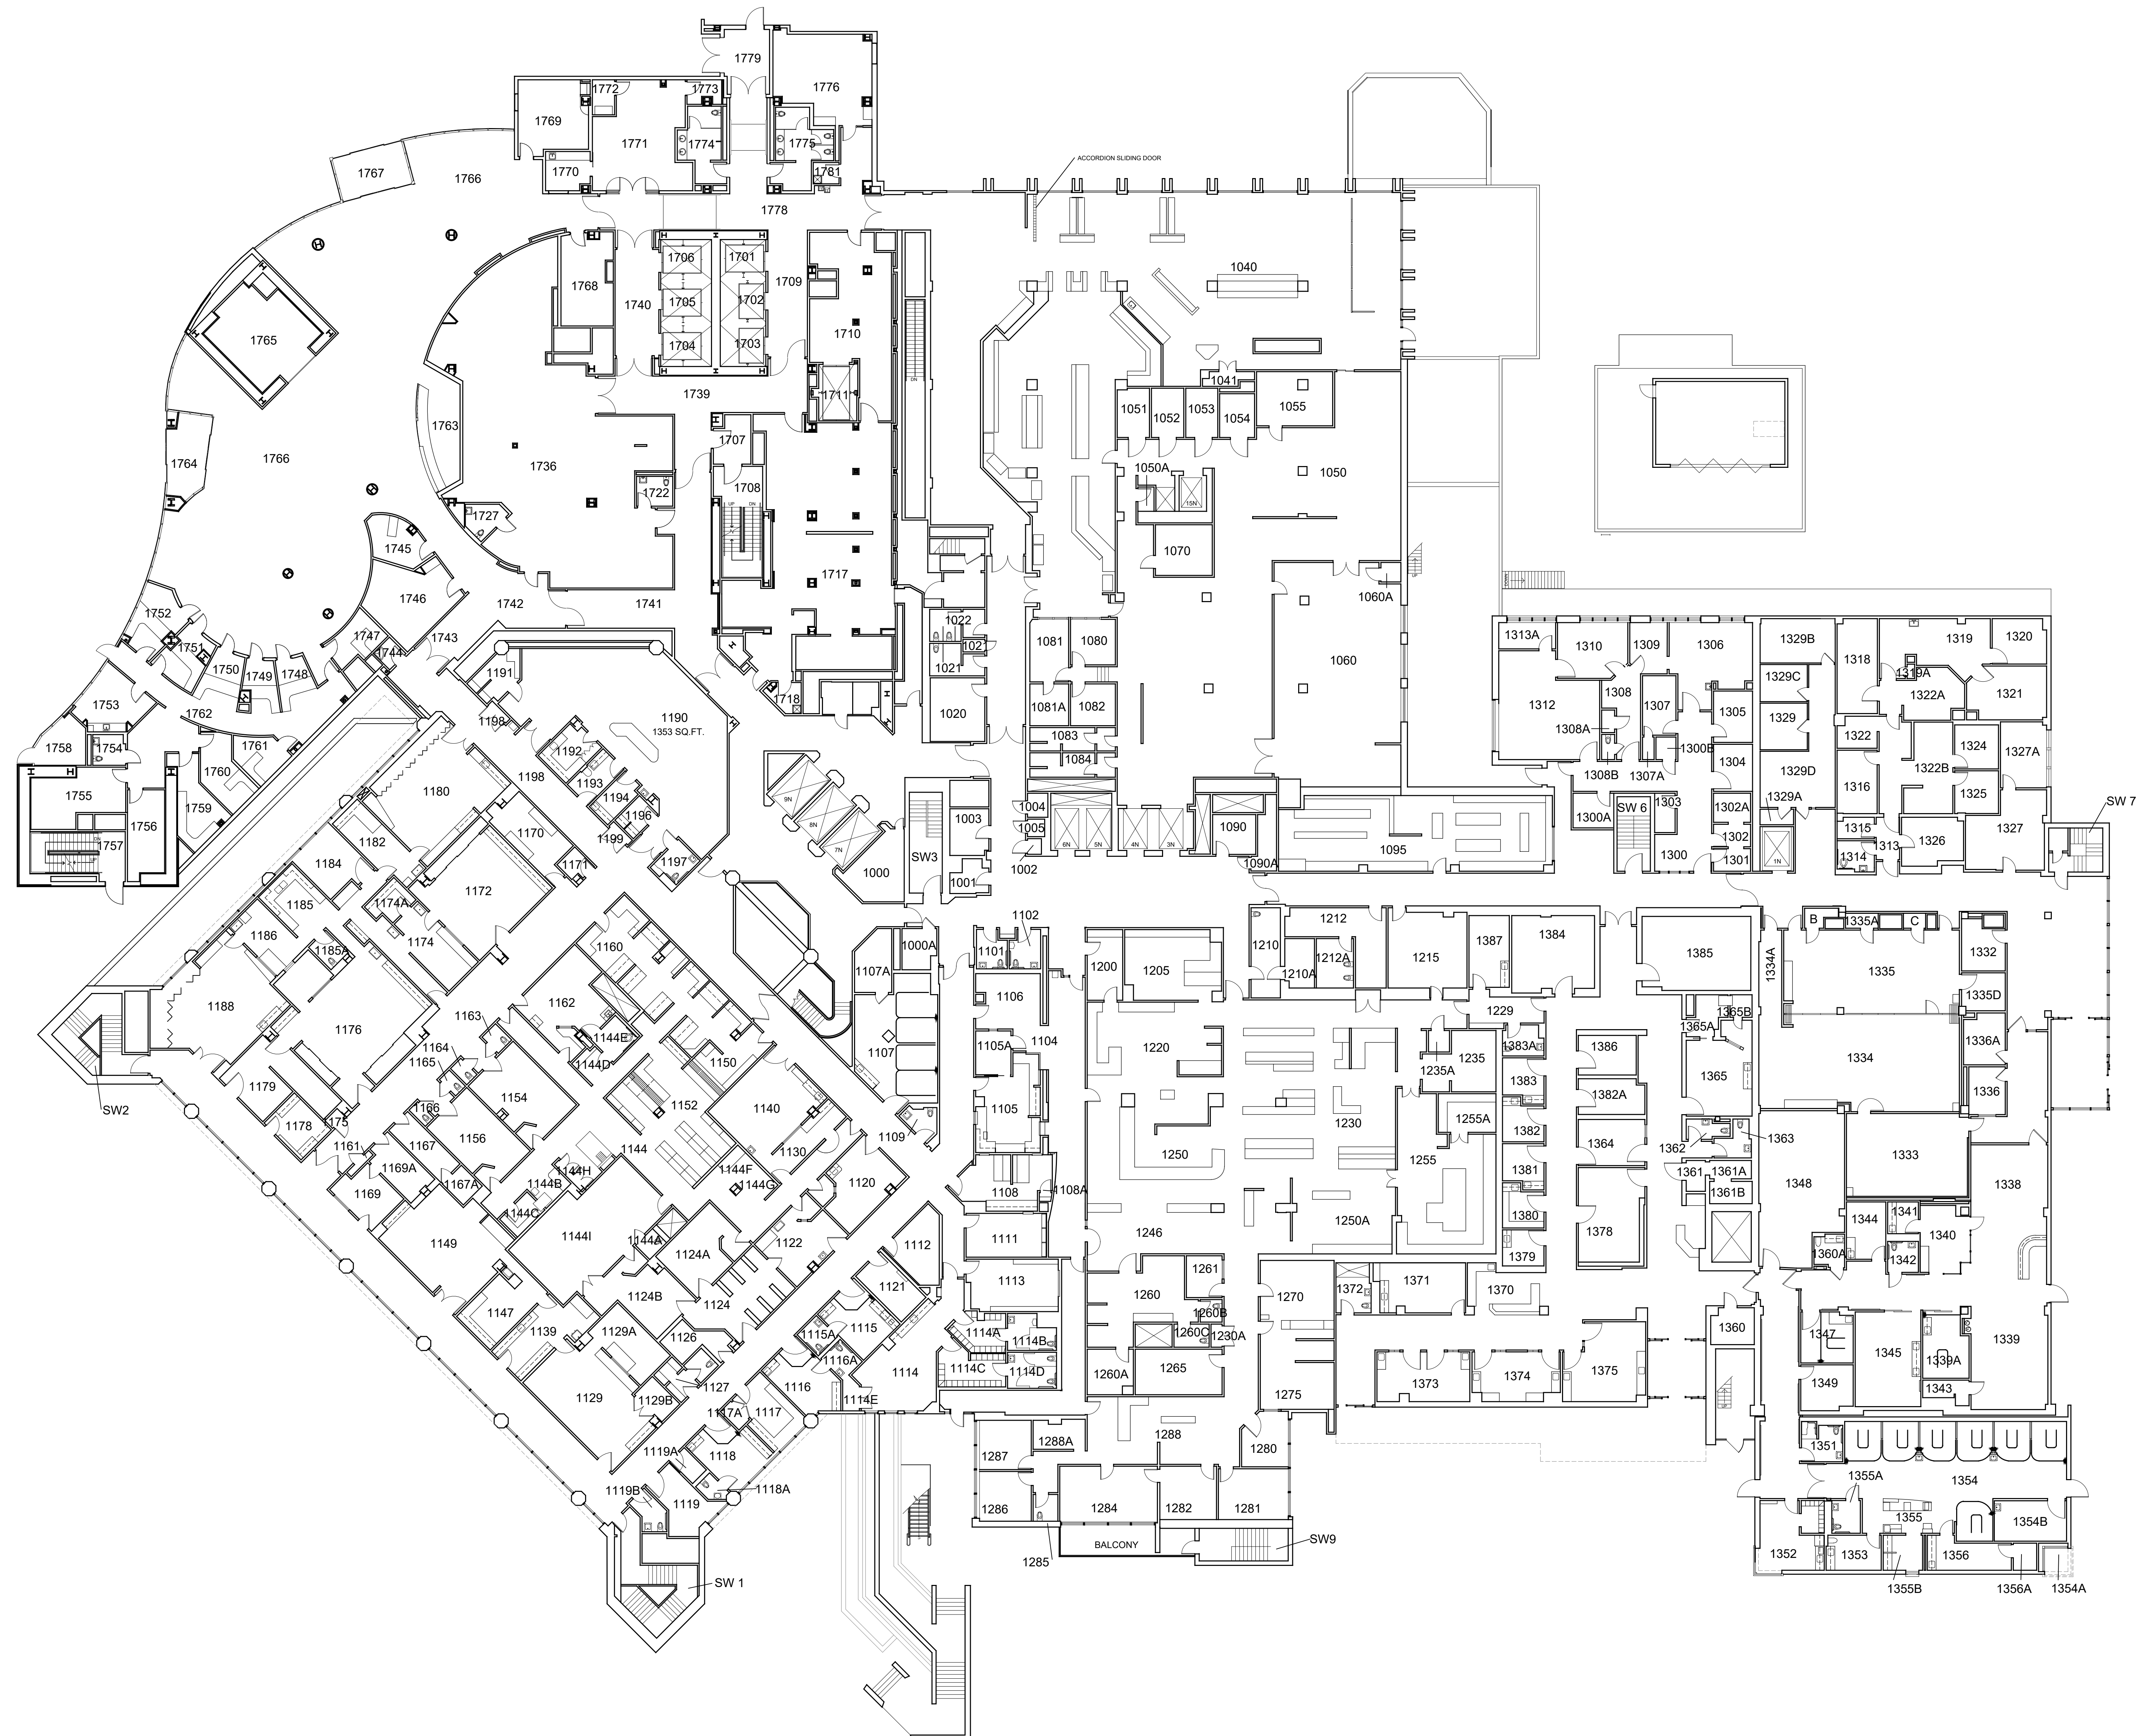

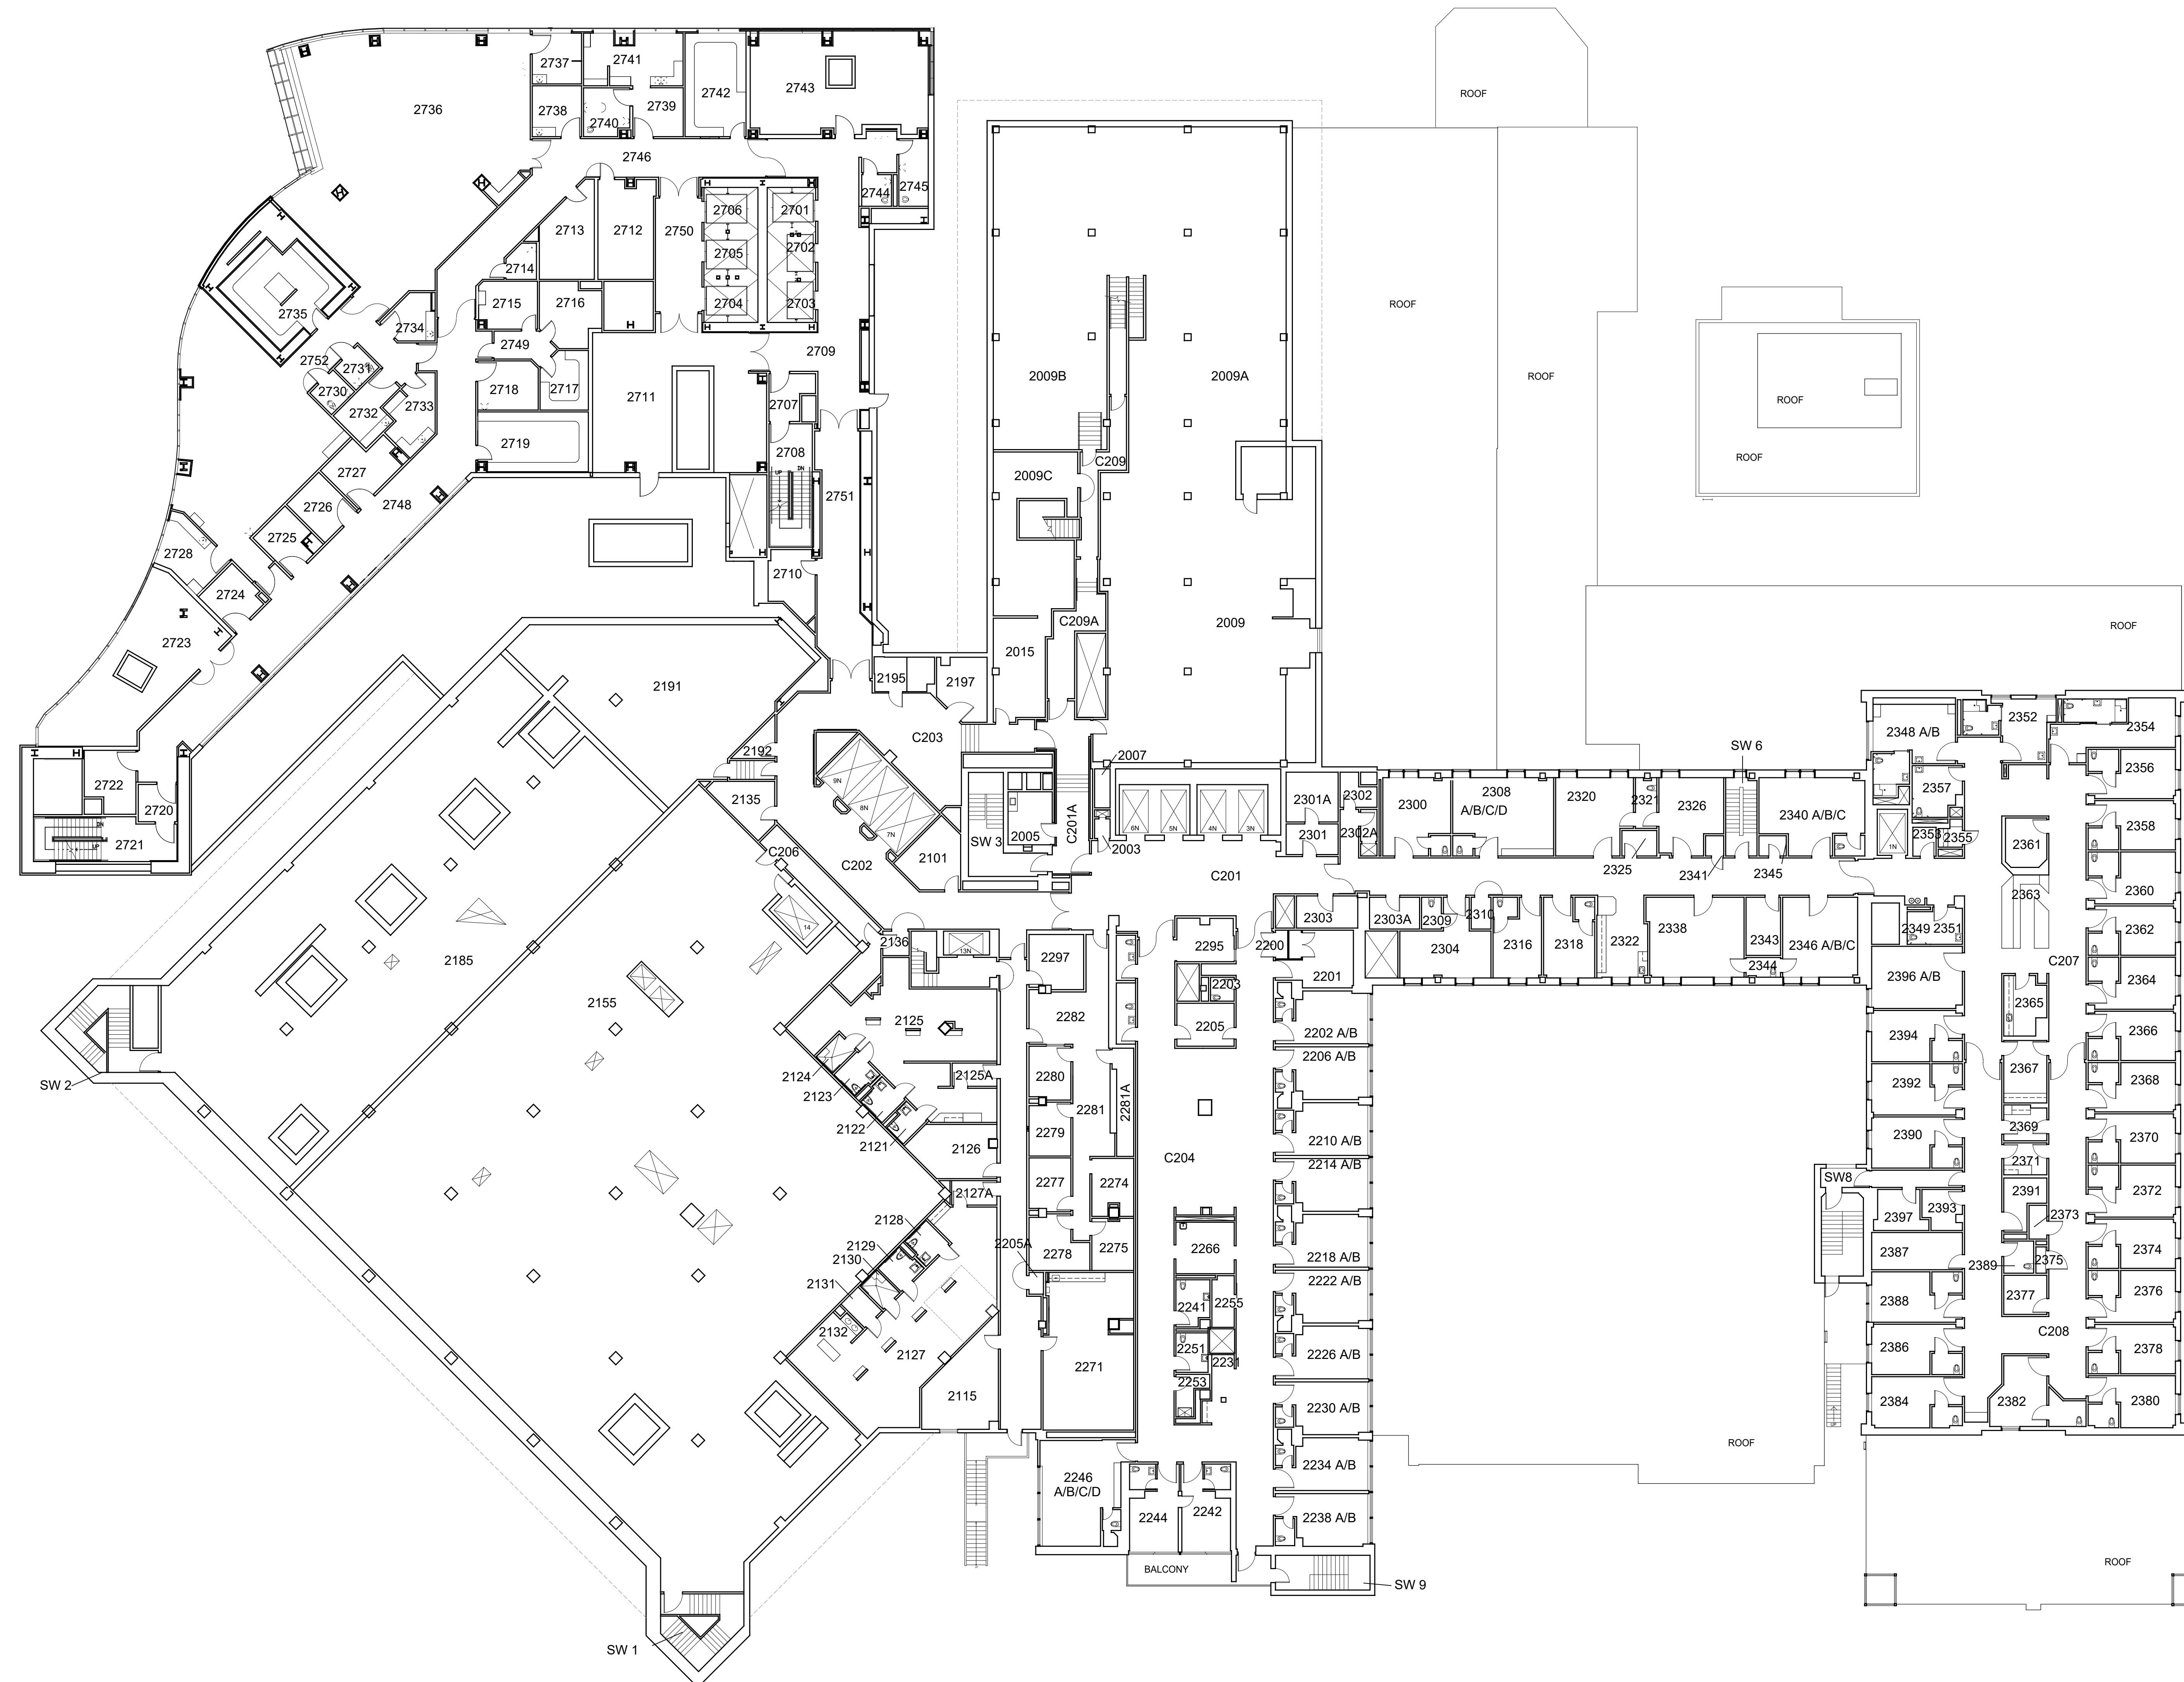

Version		Date
1	Originals	August 2002
2	Walkthrough	December 2006
-	-	-
-	-	-
-	-	-

 All dimensions and conditions should be verified in the field.

Summit Campus
Merritt
350 Hawthorne Avenue
Oakland, CA 94609

SECOND LEVEL FLOOR PLAN


A-2

1/16"=1'-0" 05-14-2019





Version	Date
1	Originals August 2002
2	Walkthrough December 2006
-	-
-	-
-	-


 All dimensions and conditions should be verified in the field.

Summit Campus
Merritt
350 Hawthorne Avenue
Oakland, CA 94609


**THIRD LEVEL
FLOOR PLAN**

A-3

1/16"=1'-0" 05-14-2019

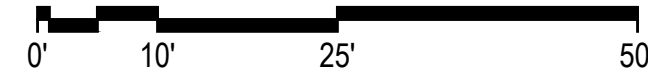

Version	Date
1	Originals August 2002
2	Walkthrough December 2006
-	-
-	-
-	-


 All dimensions and conditions should be verified in the field.

Summit Campus
Merritt
350 Hawthorne Avenue
Oakland, CA 94609

**FOURTH LEVEL
FLOOR PLAN**

A-4

1/16"=1'-0" 05-14-2019

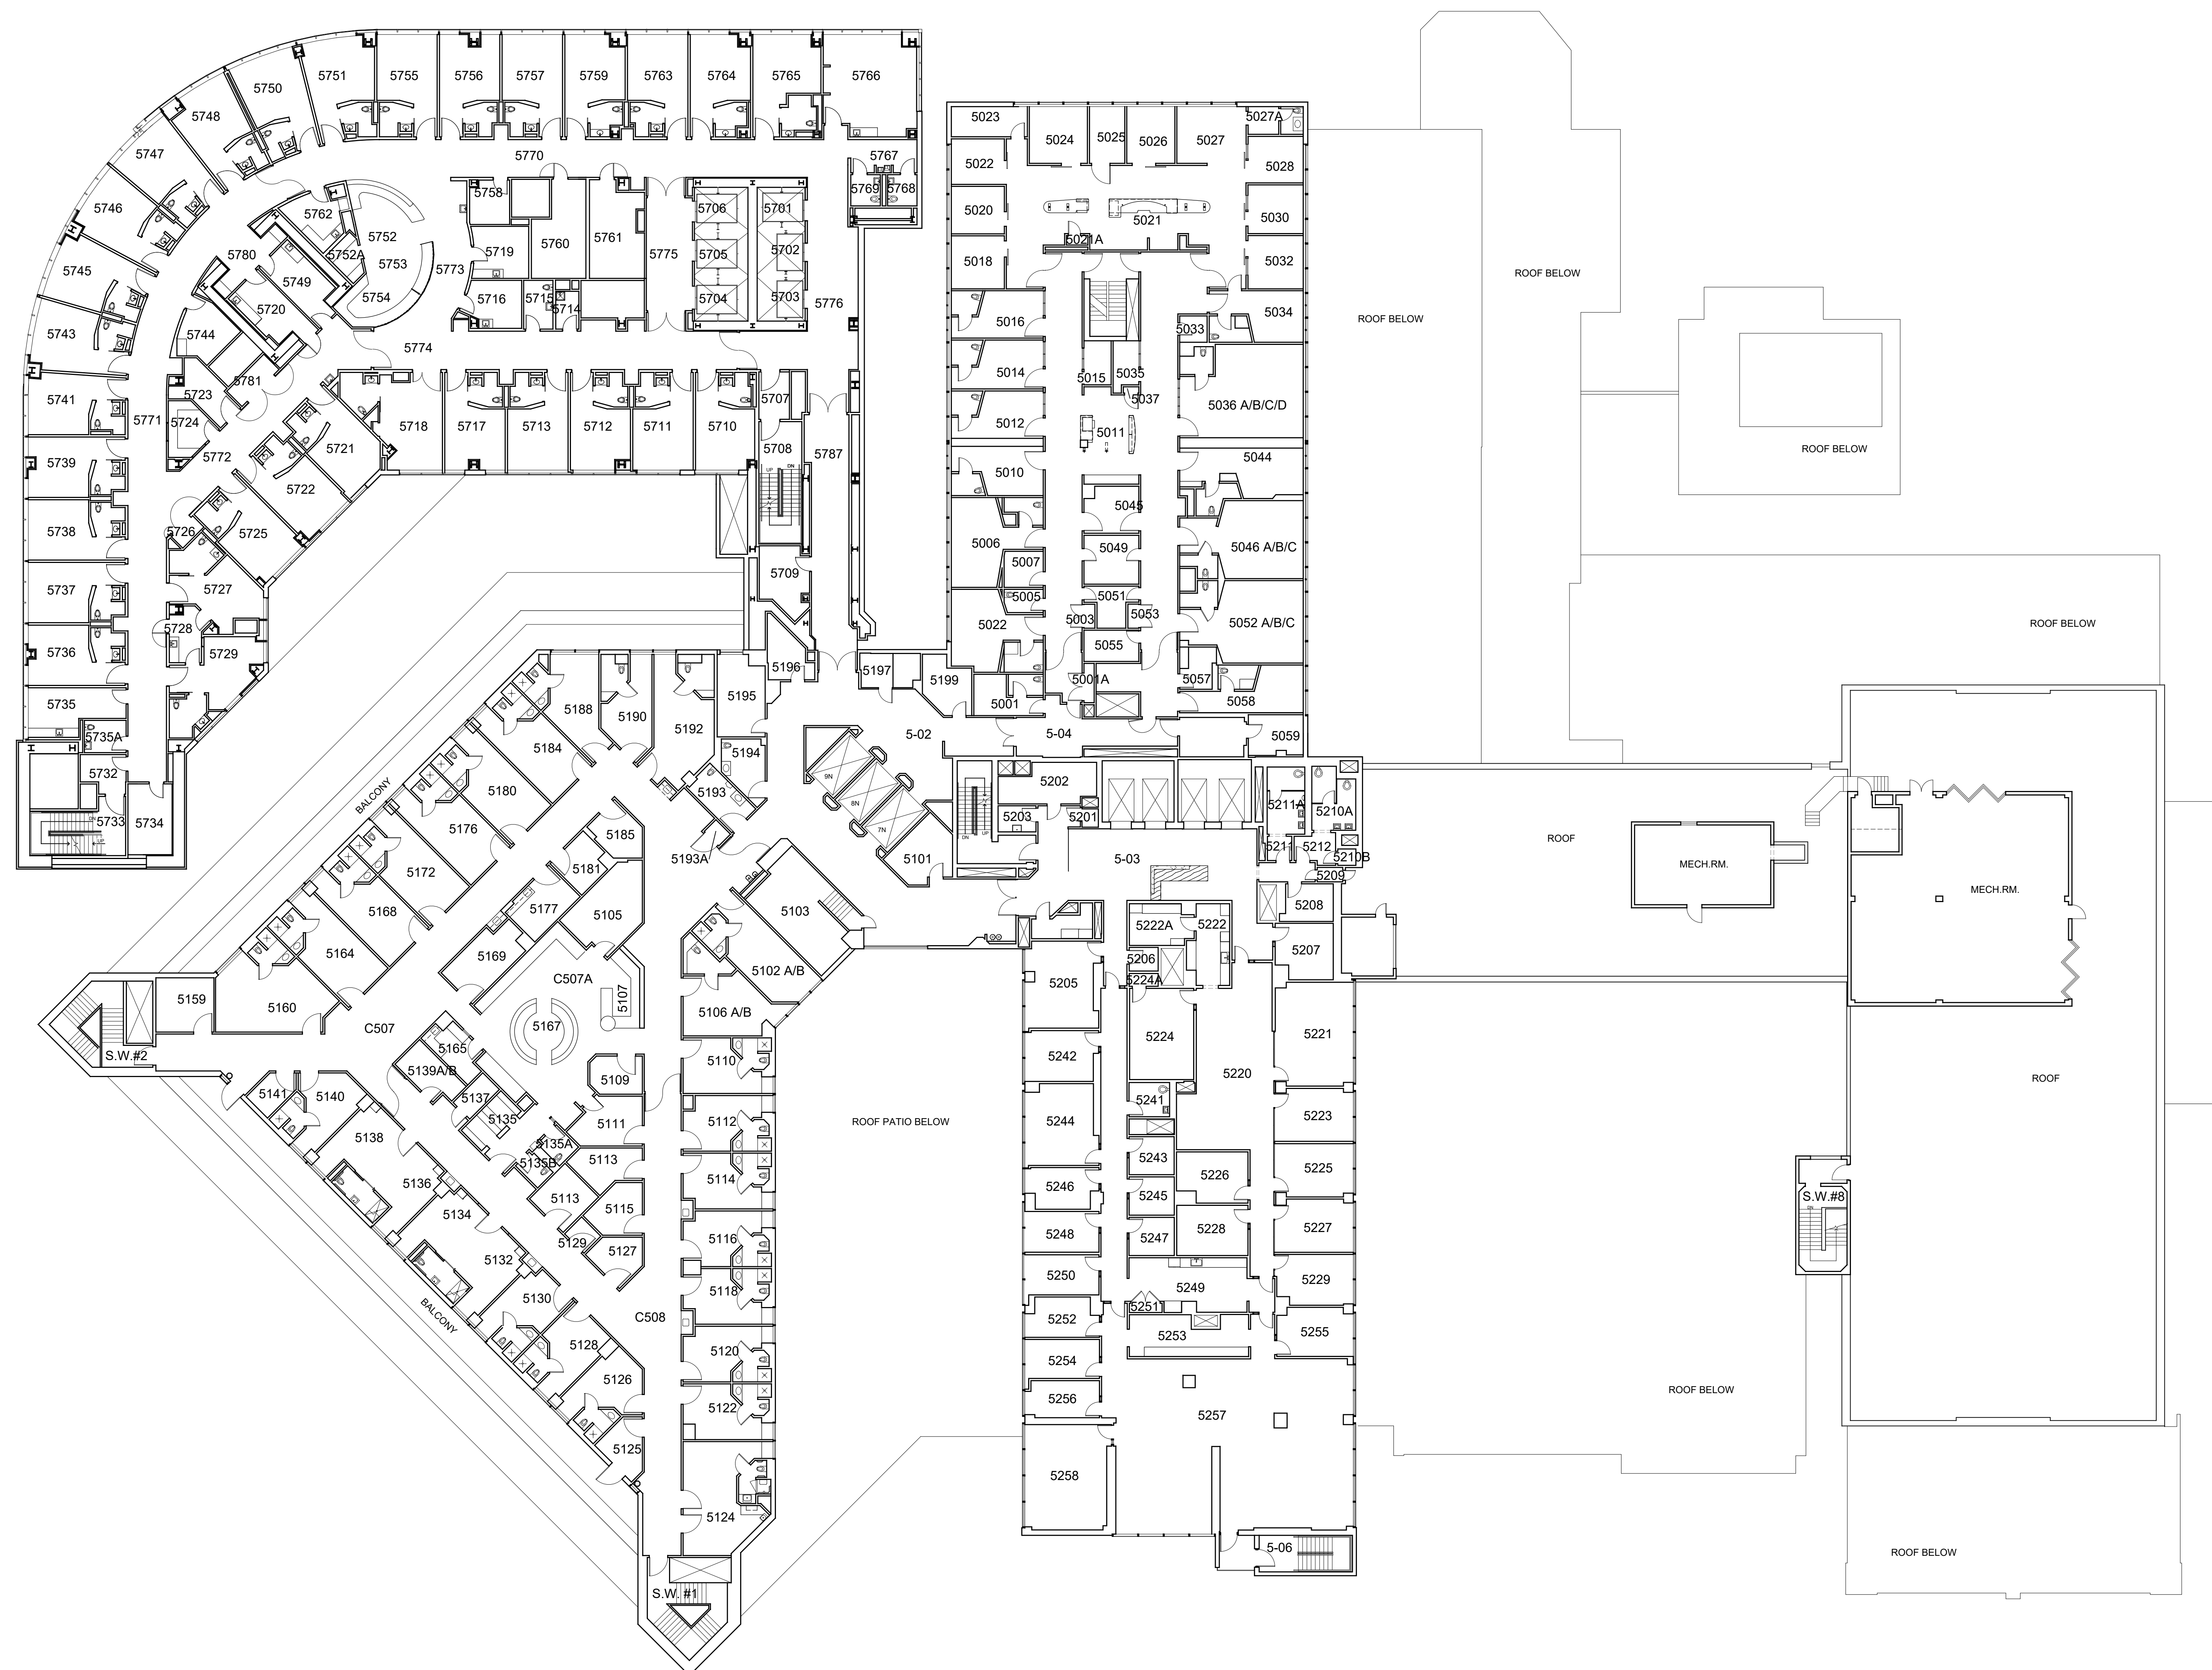

Version		Date
1	Originals	August 2002
2	Walkthrough	December 2006
-	-	-
-	-	-
-	-	-



All dimensions and conditions should be verified in the field.

Summit Campus
Merritt
350 Hawthorne Avenue
Oakland, CA 94609
Floor 5


Fifth Floor Plan

A-5

1/16"=1'-0"


05-14-2019



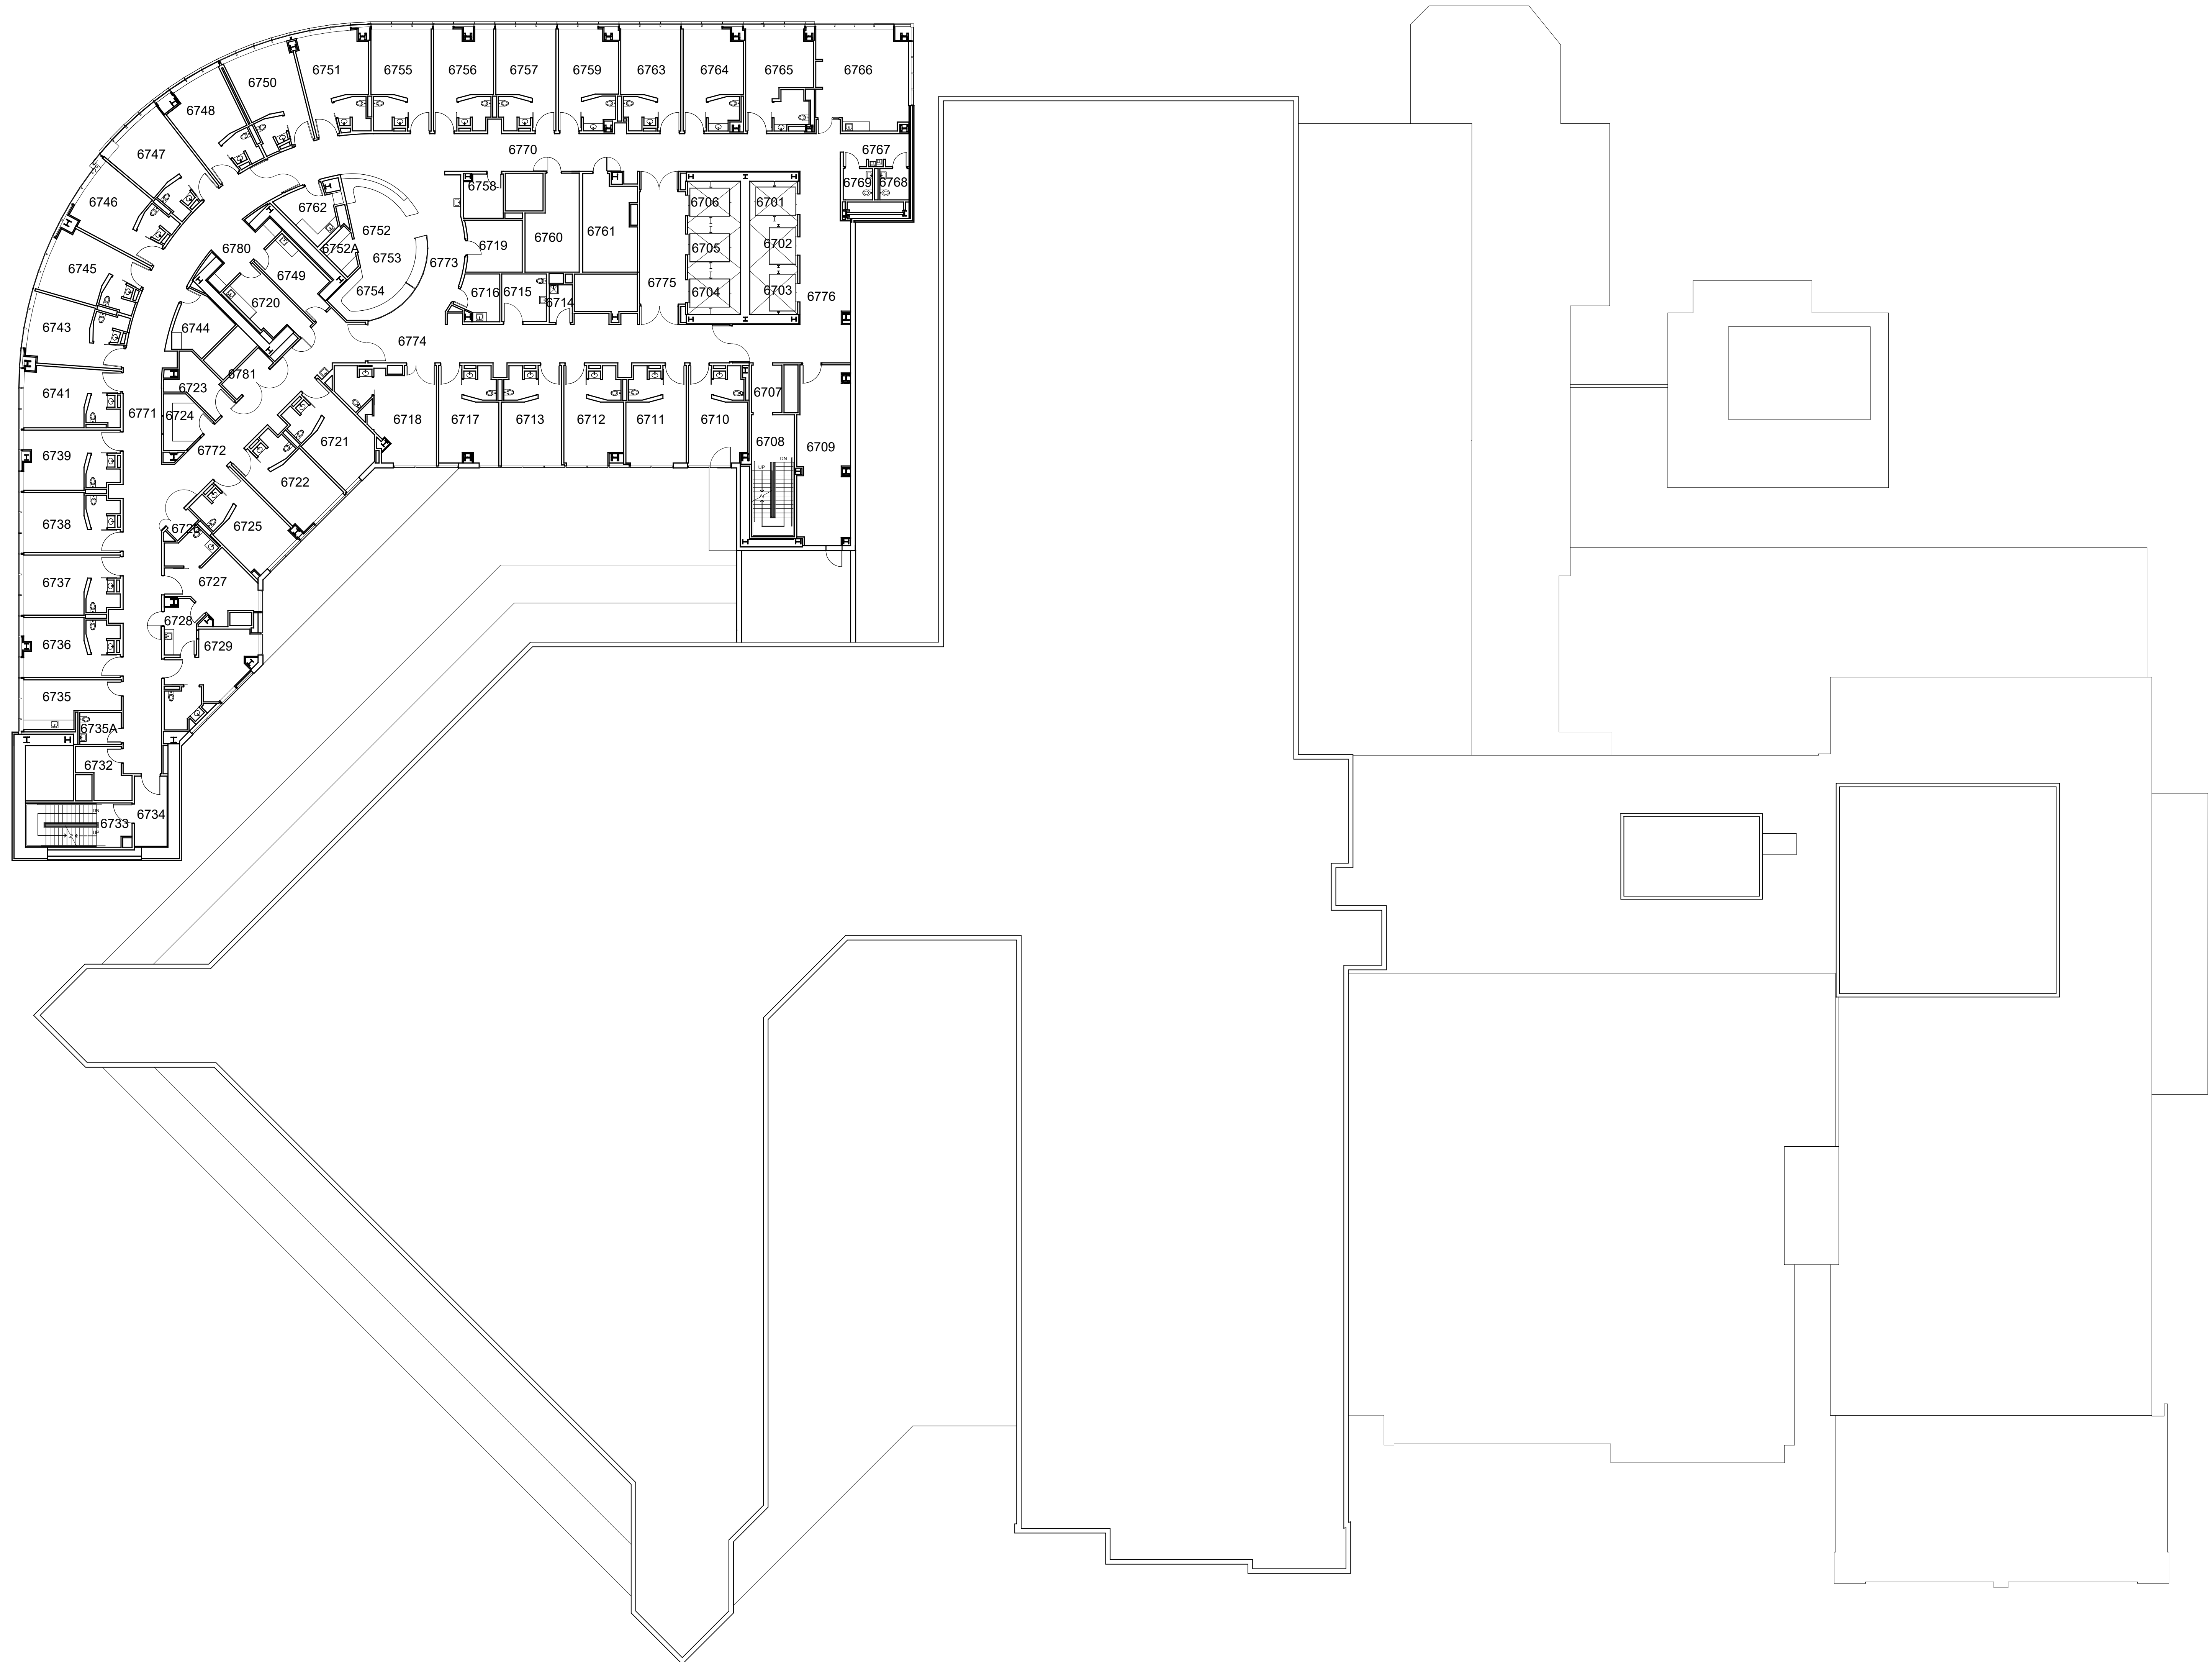

0' 10' 25' 50'


Version	Date	
1	Originals	August 2002
2	Walkthrough	December 2006
-	-	-
-	-	-
-	-	-

 All dimensions and conditions should be verified in the field.


Summit Campus
Merritt
350 Hawthorne Avenue
Oakland, CA 94609
Floor 6

**Sixth Floor
Plan**

A-6
1/16"=1'-0" 05-14-2019

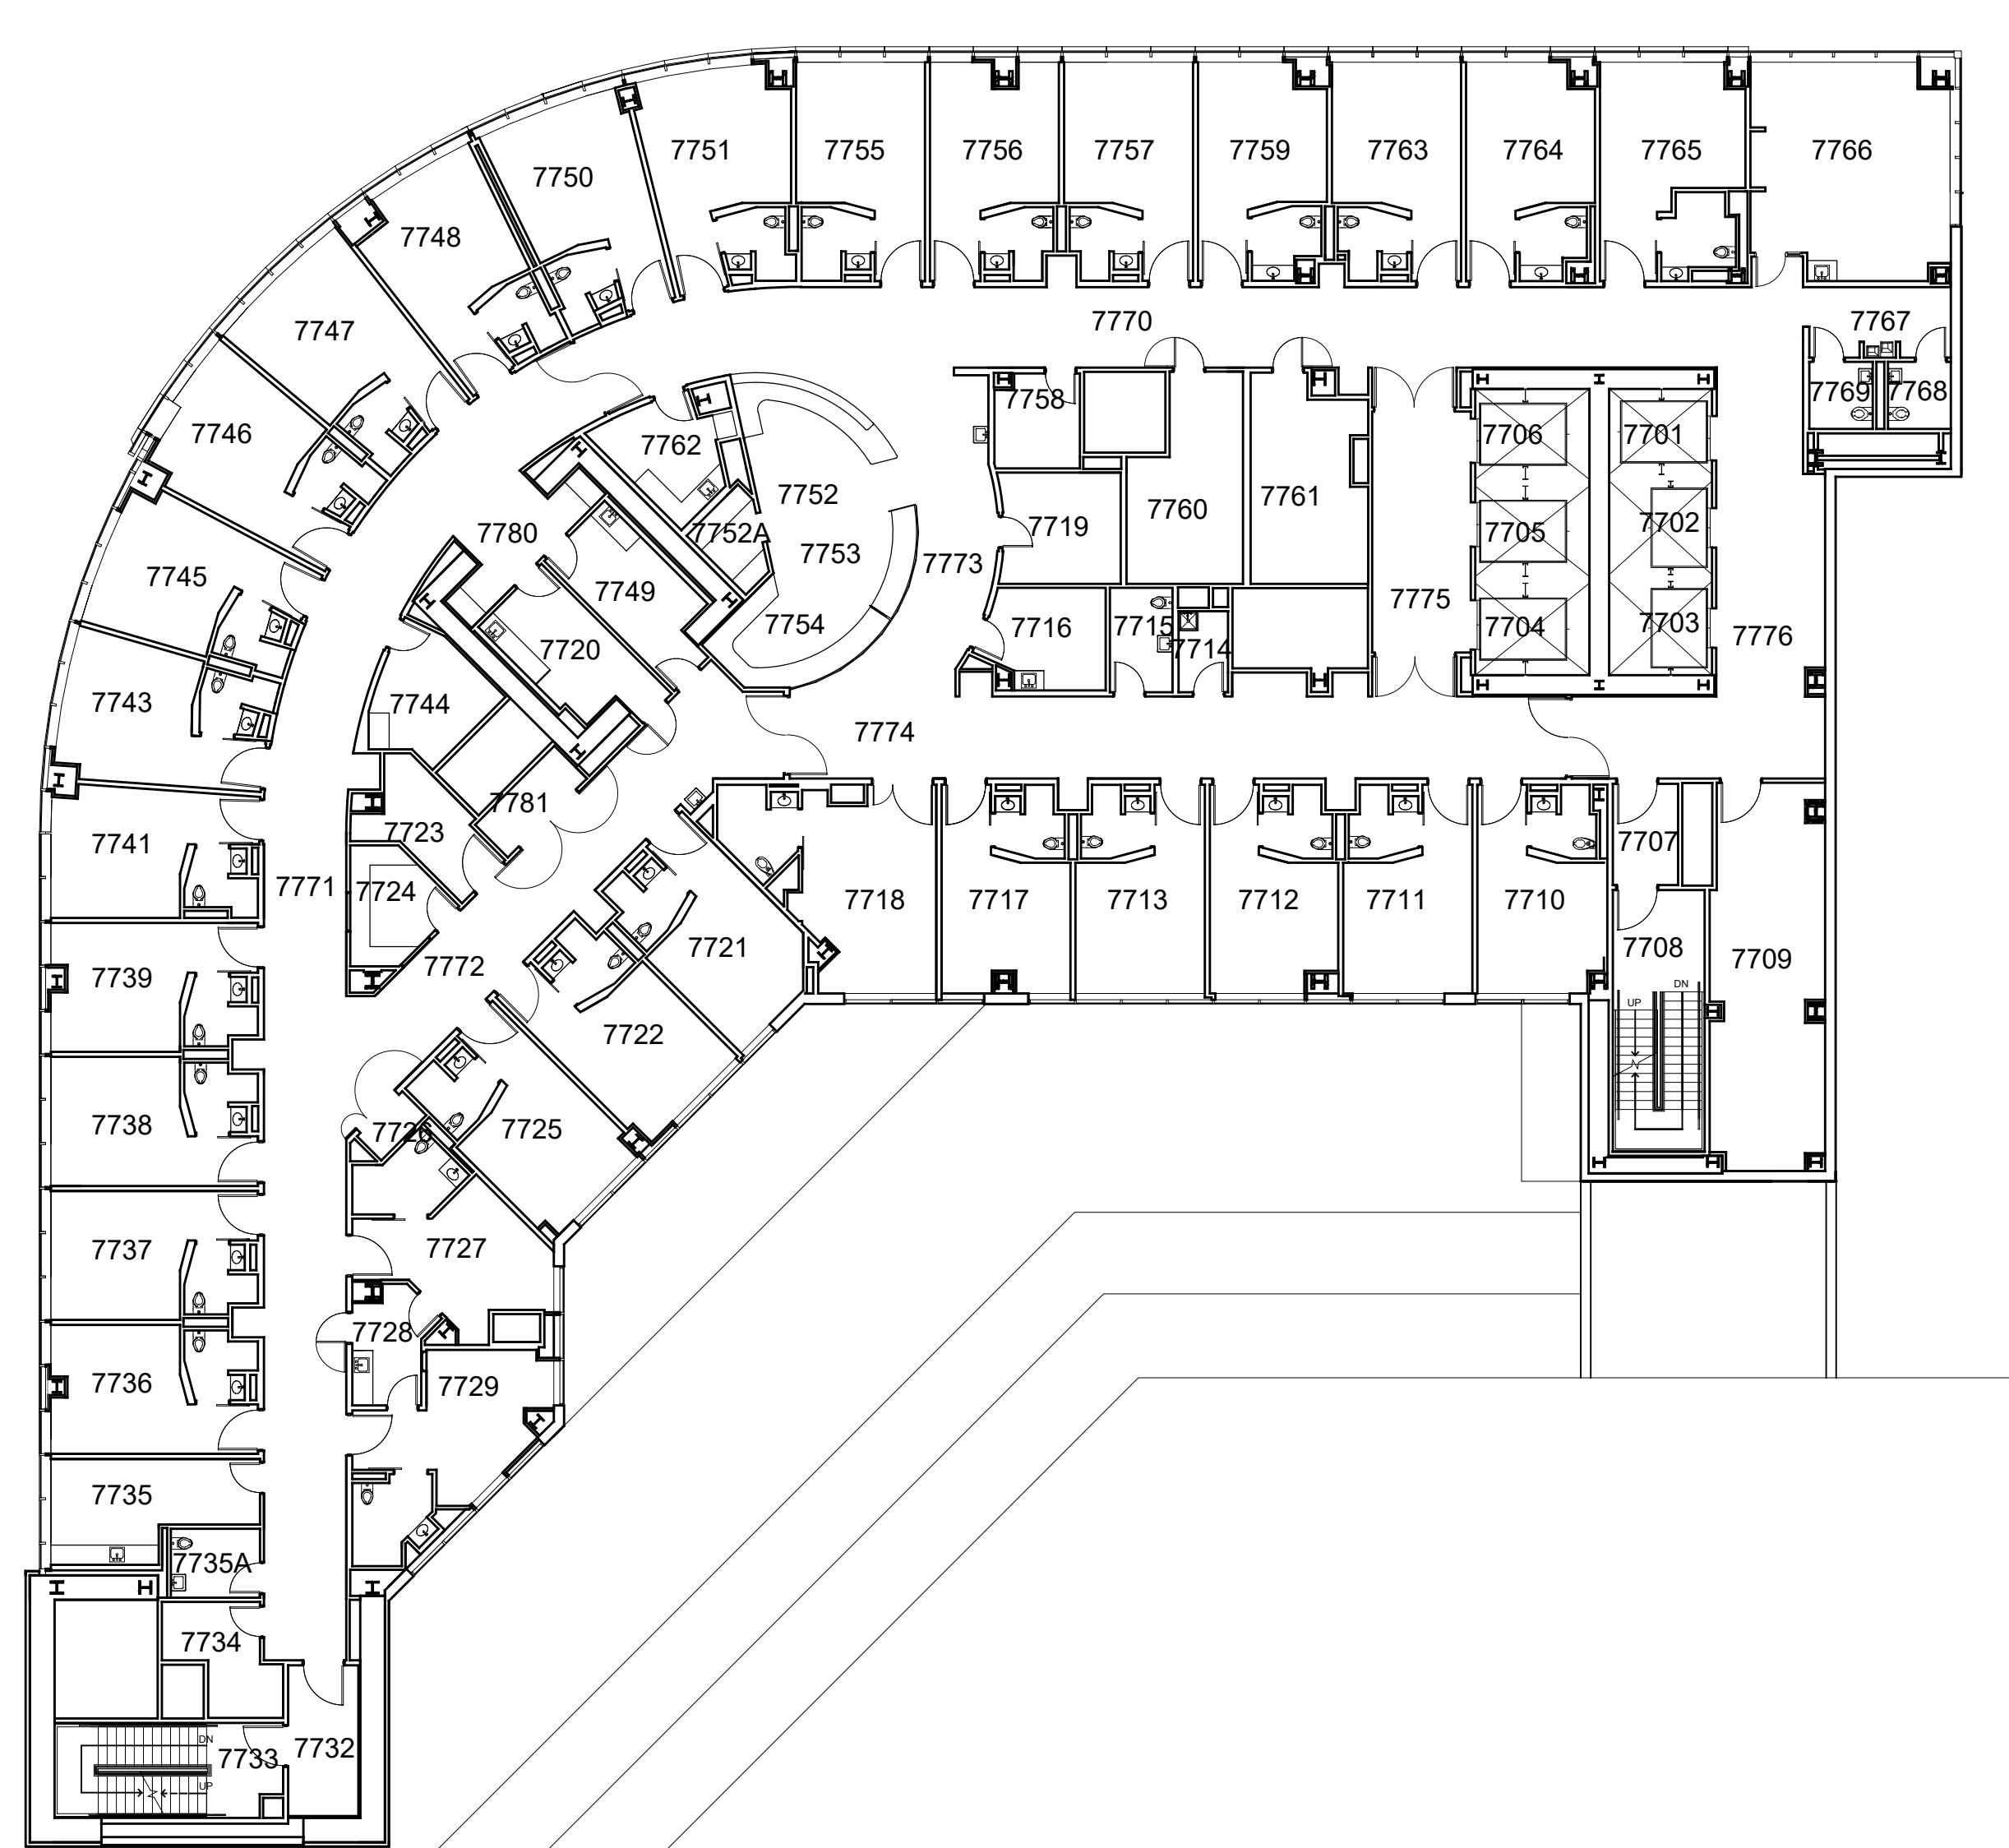


Version		Date
1	Originals	August 2002
2	Walkthrough	December 2006
-	-	-
-	-	-
-	-	-

 All dimensions and conditions should be verified in the field.

Summit Campus
Merritt
350 Hawthorne Avenue
Oakland, CA 94609
Floor 7


**Seventh Floor
Plan**

A-7

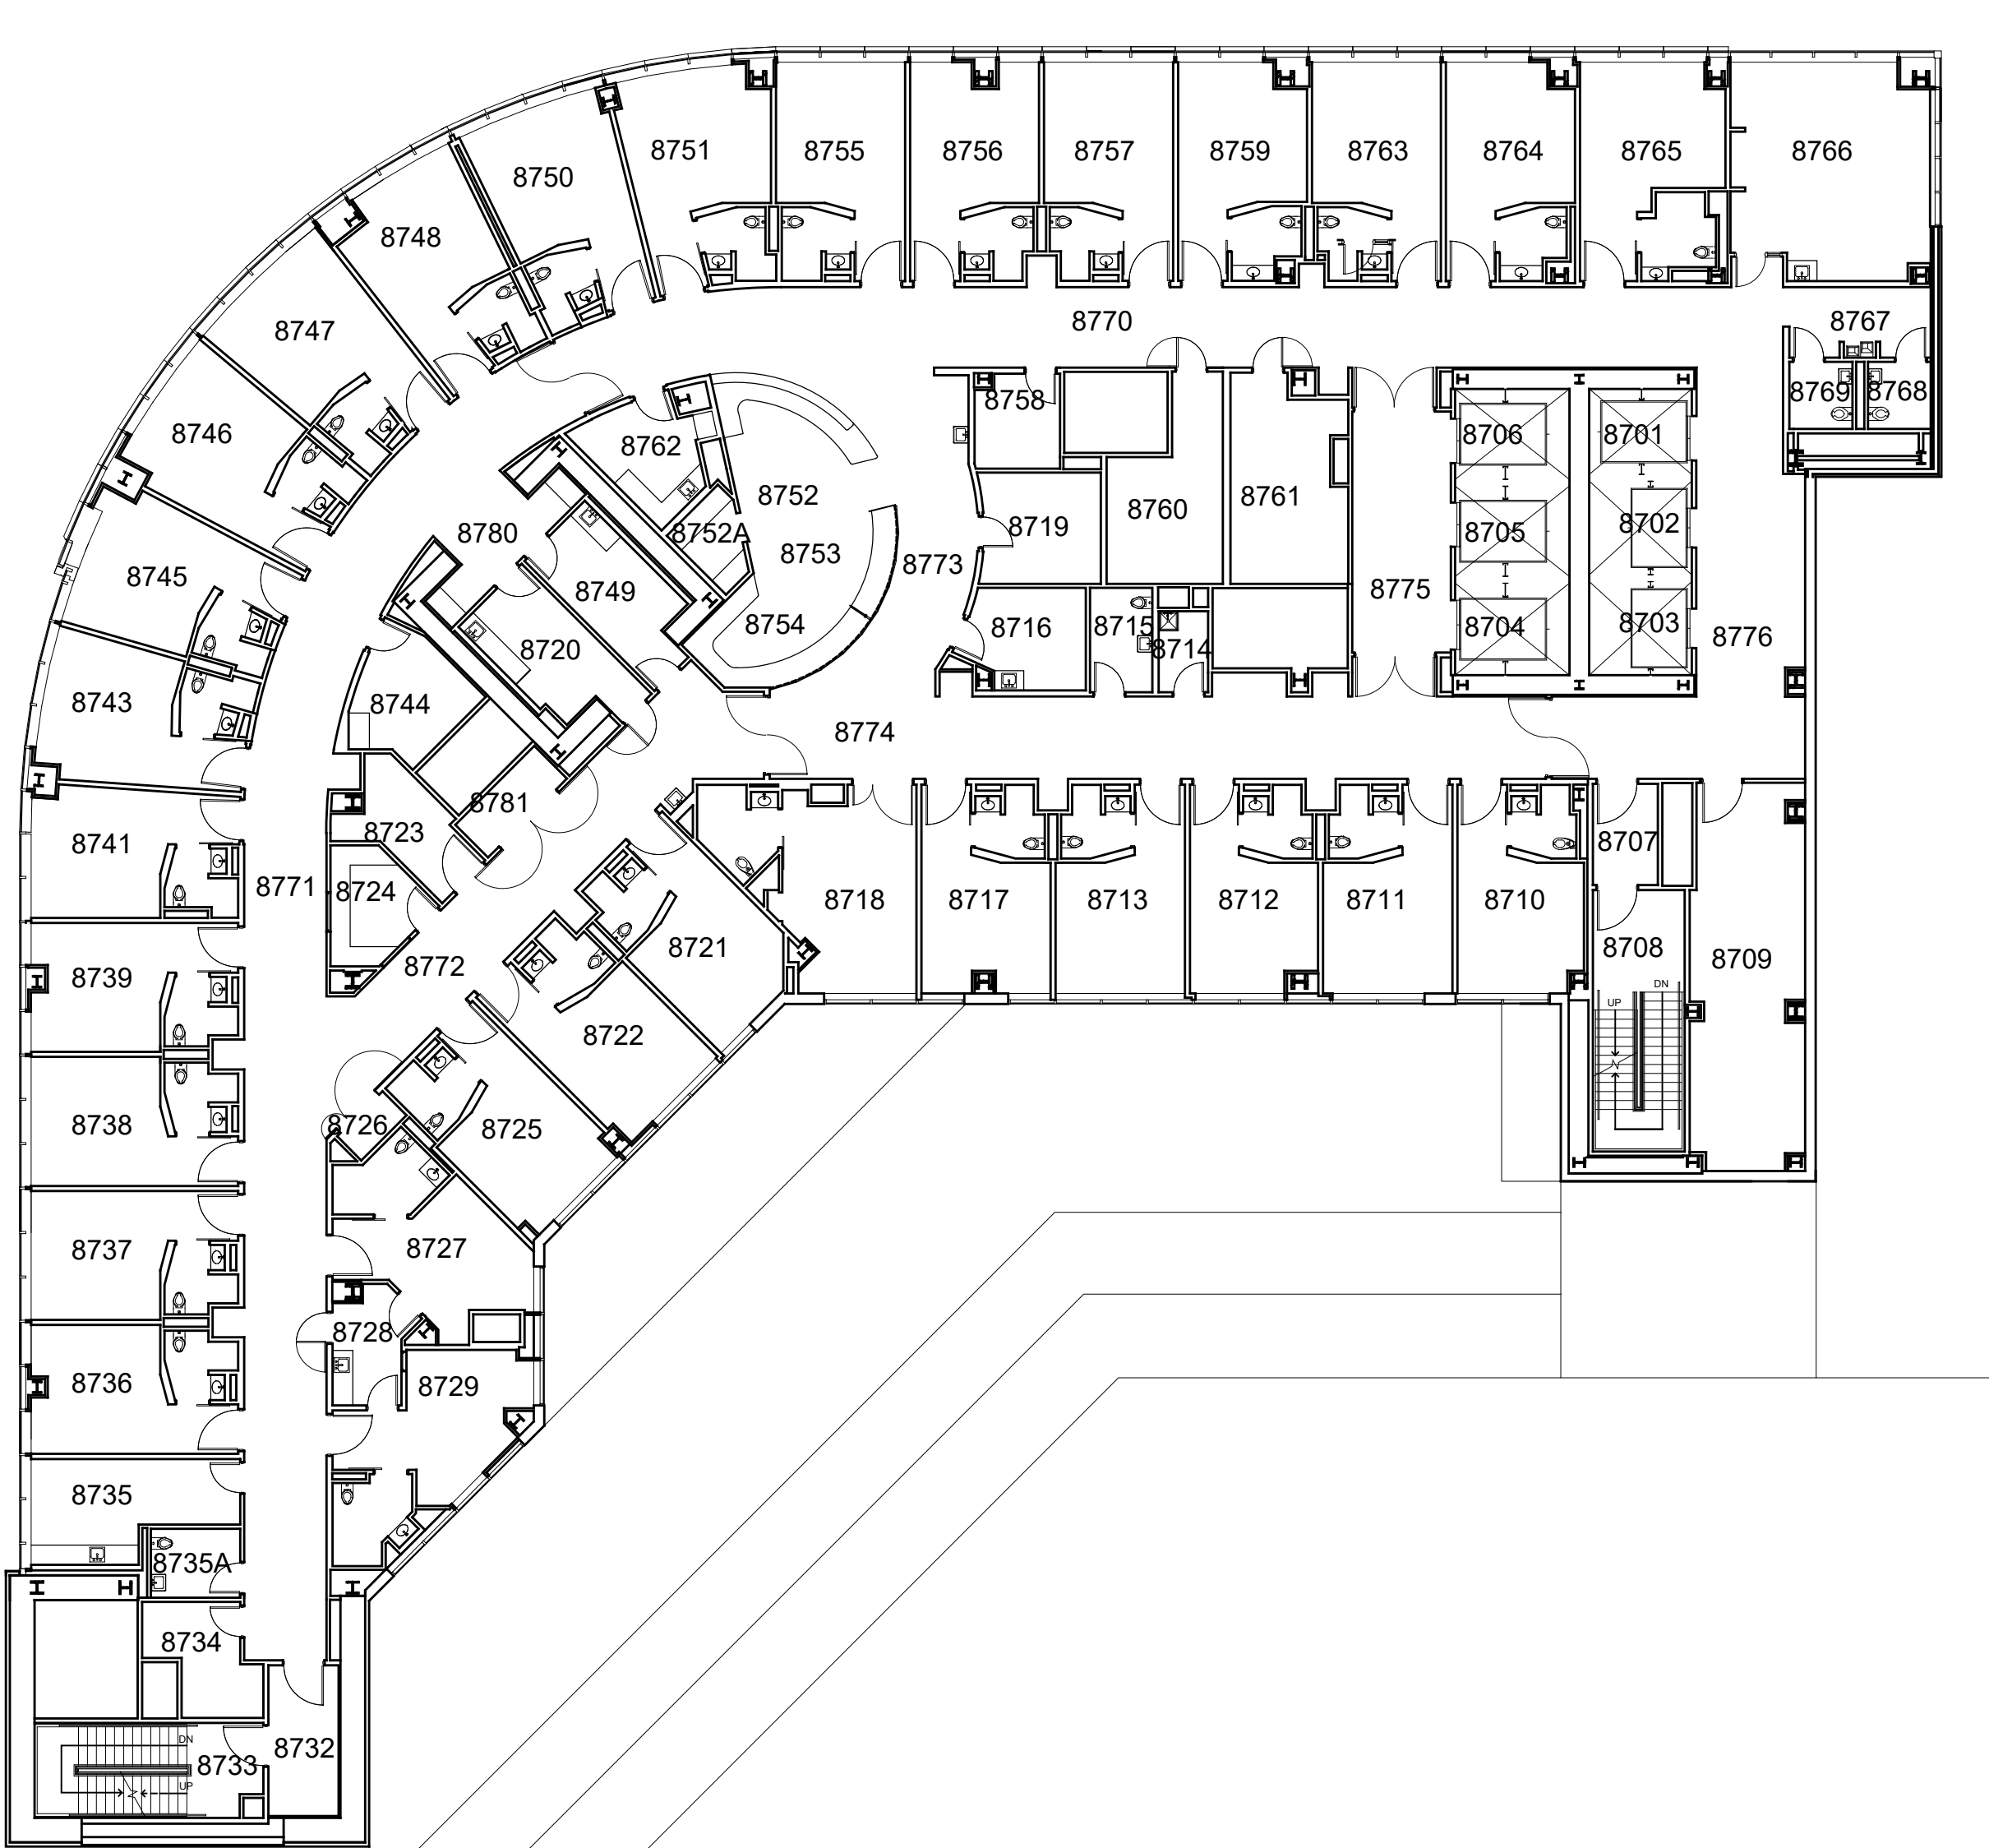

0' 10' 25' 50'


Version		Date
1	Originals	August 2002
2	Walkthrough	December 2006
-	-	-
-	-	-
-	-	-

 All dimensions and conditions should be verified in the field.


Summit Campus
Merritt
350 Hawthorne Avenue
Oakland, CA 94609
Floor 8

**Eighth Floor
Plan**

A-8
1/16"=1'-0" 05-14-2019

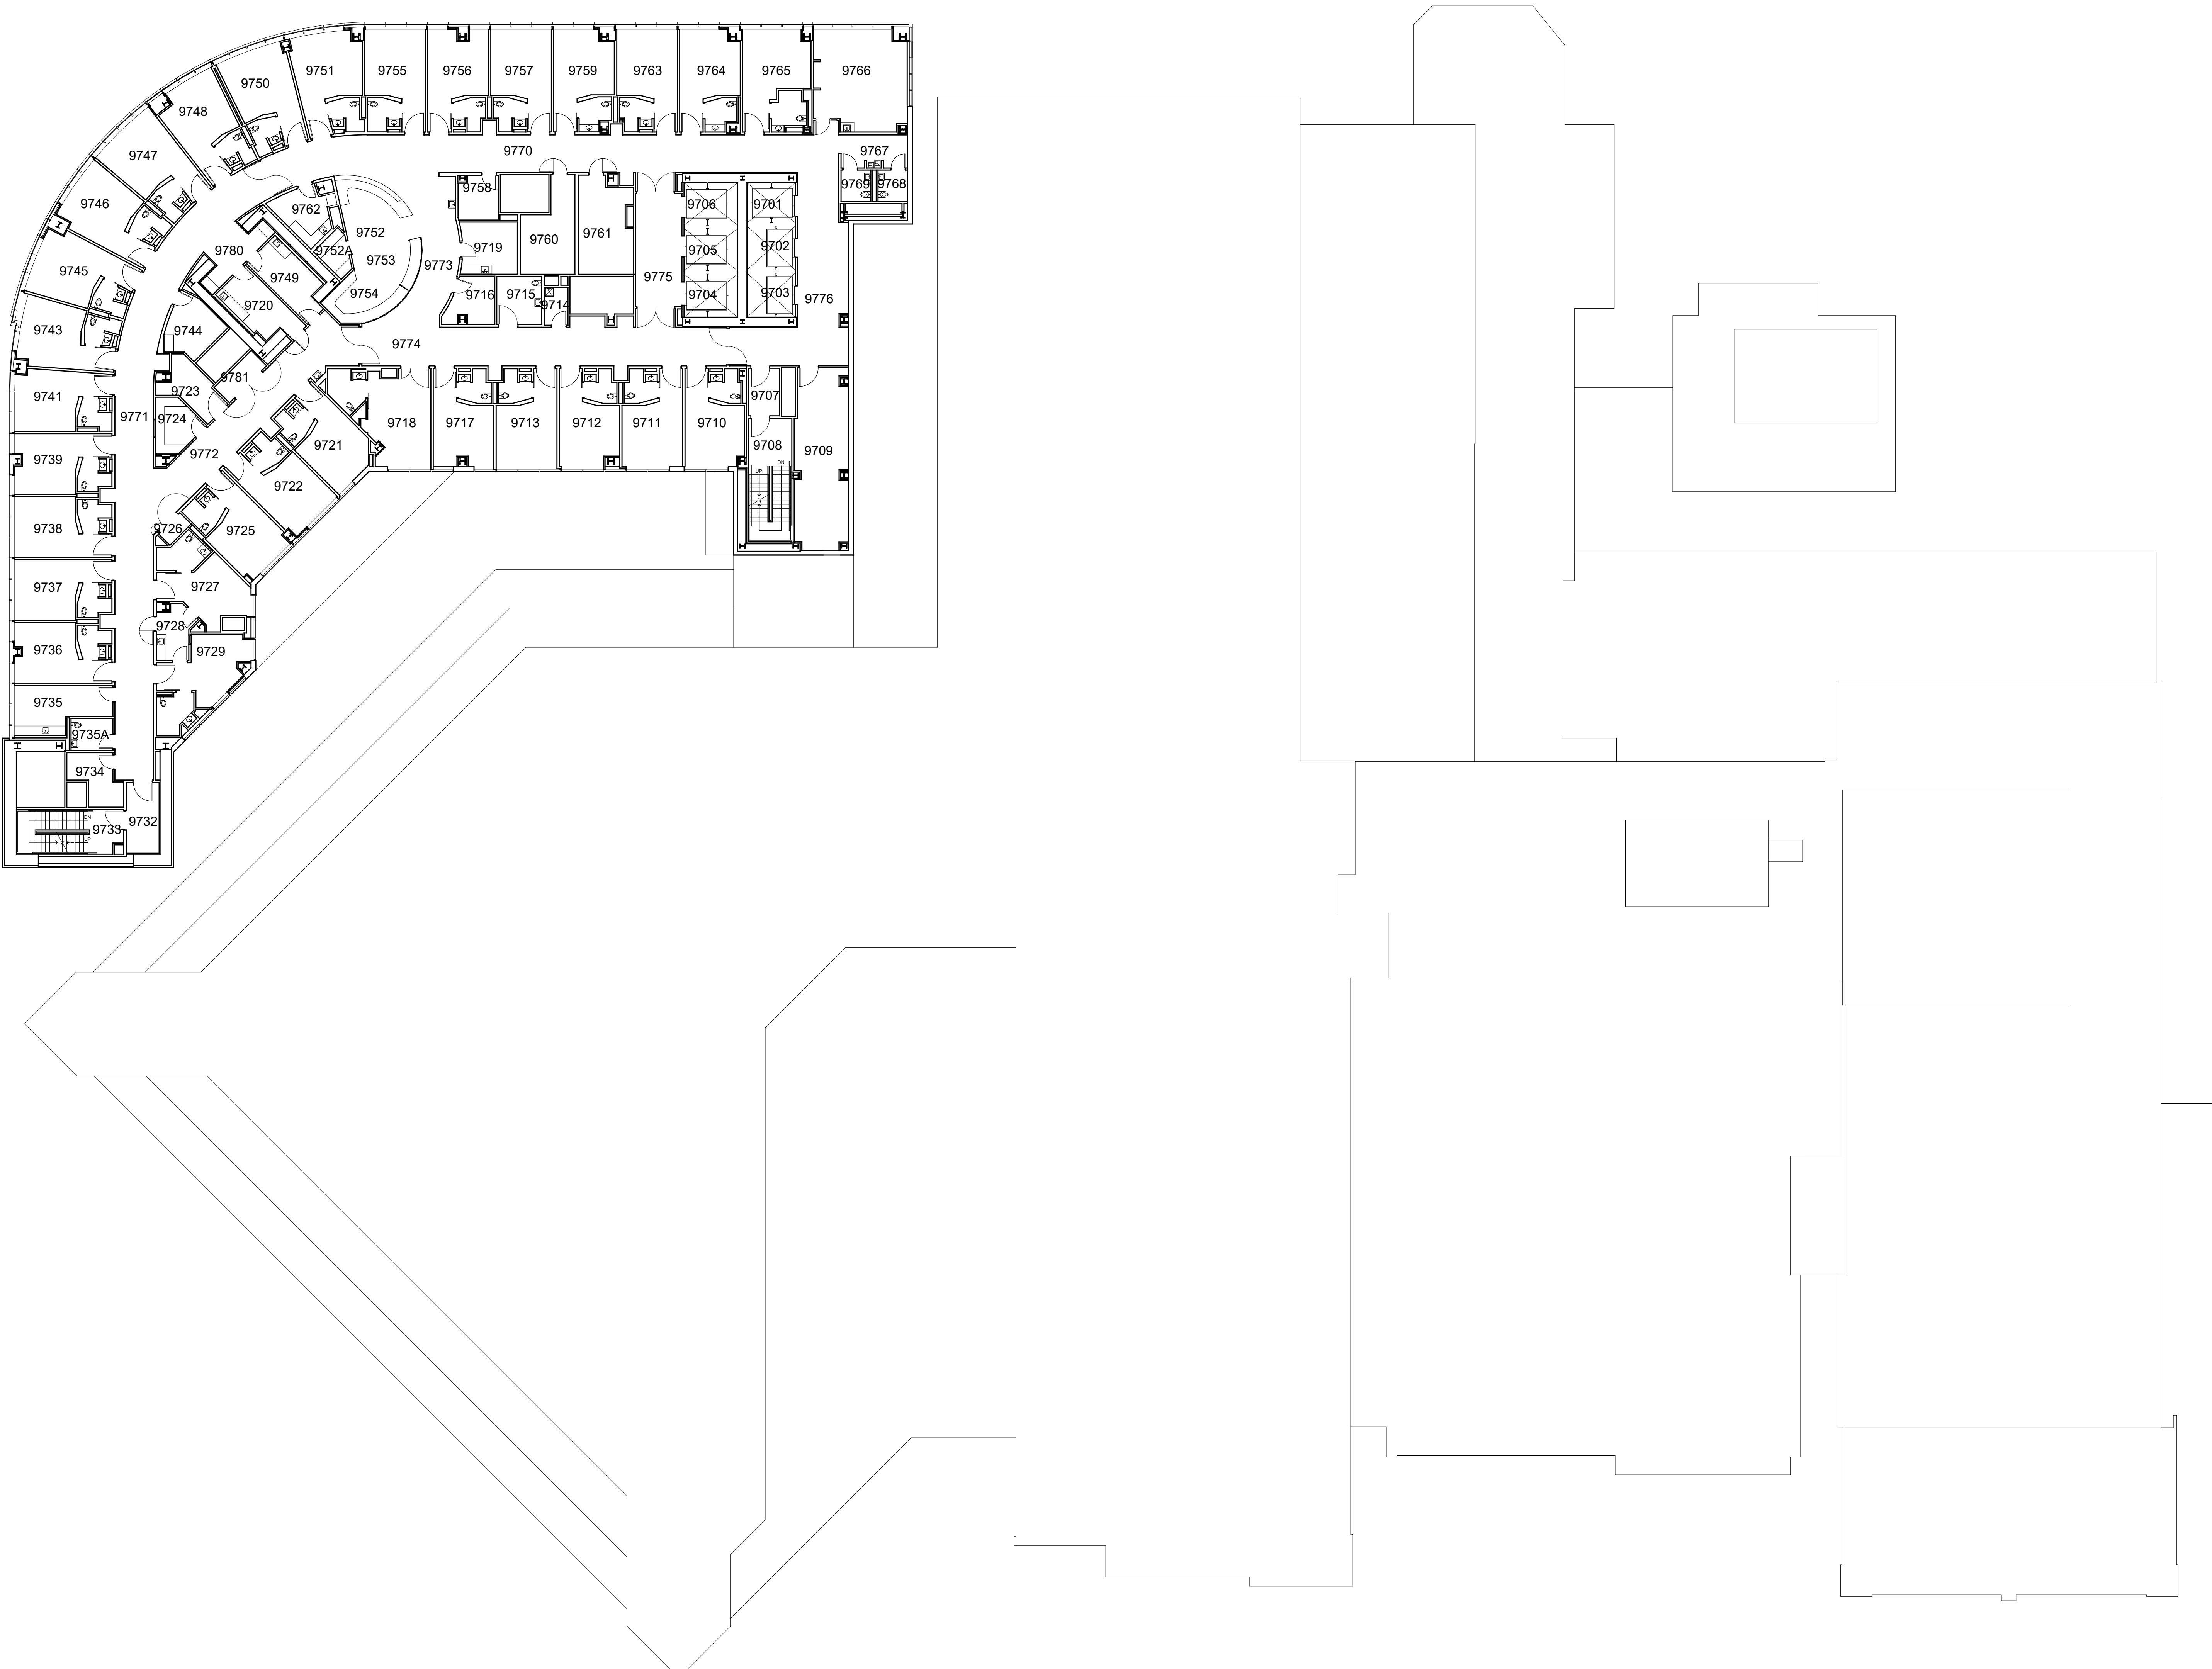



Version		Date
1	Originals	August 2002
2	Walkthrough	December 2006
-	-	-
-	-	-
-	-	-

 All dimensions and conditions should be verified in the field.

Summit Campus
Merritt
350 Hawthorne Avenue
Oakland, CA 94609
Floor 9


**Ninth Floor
Plan**

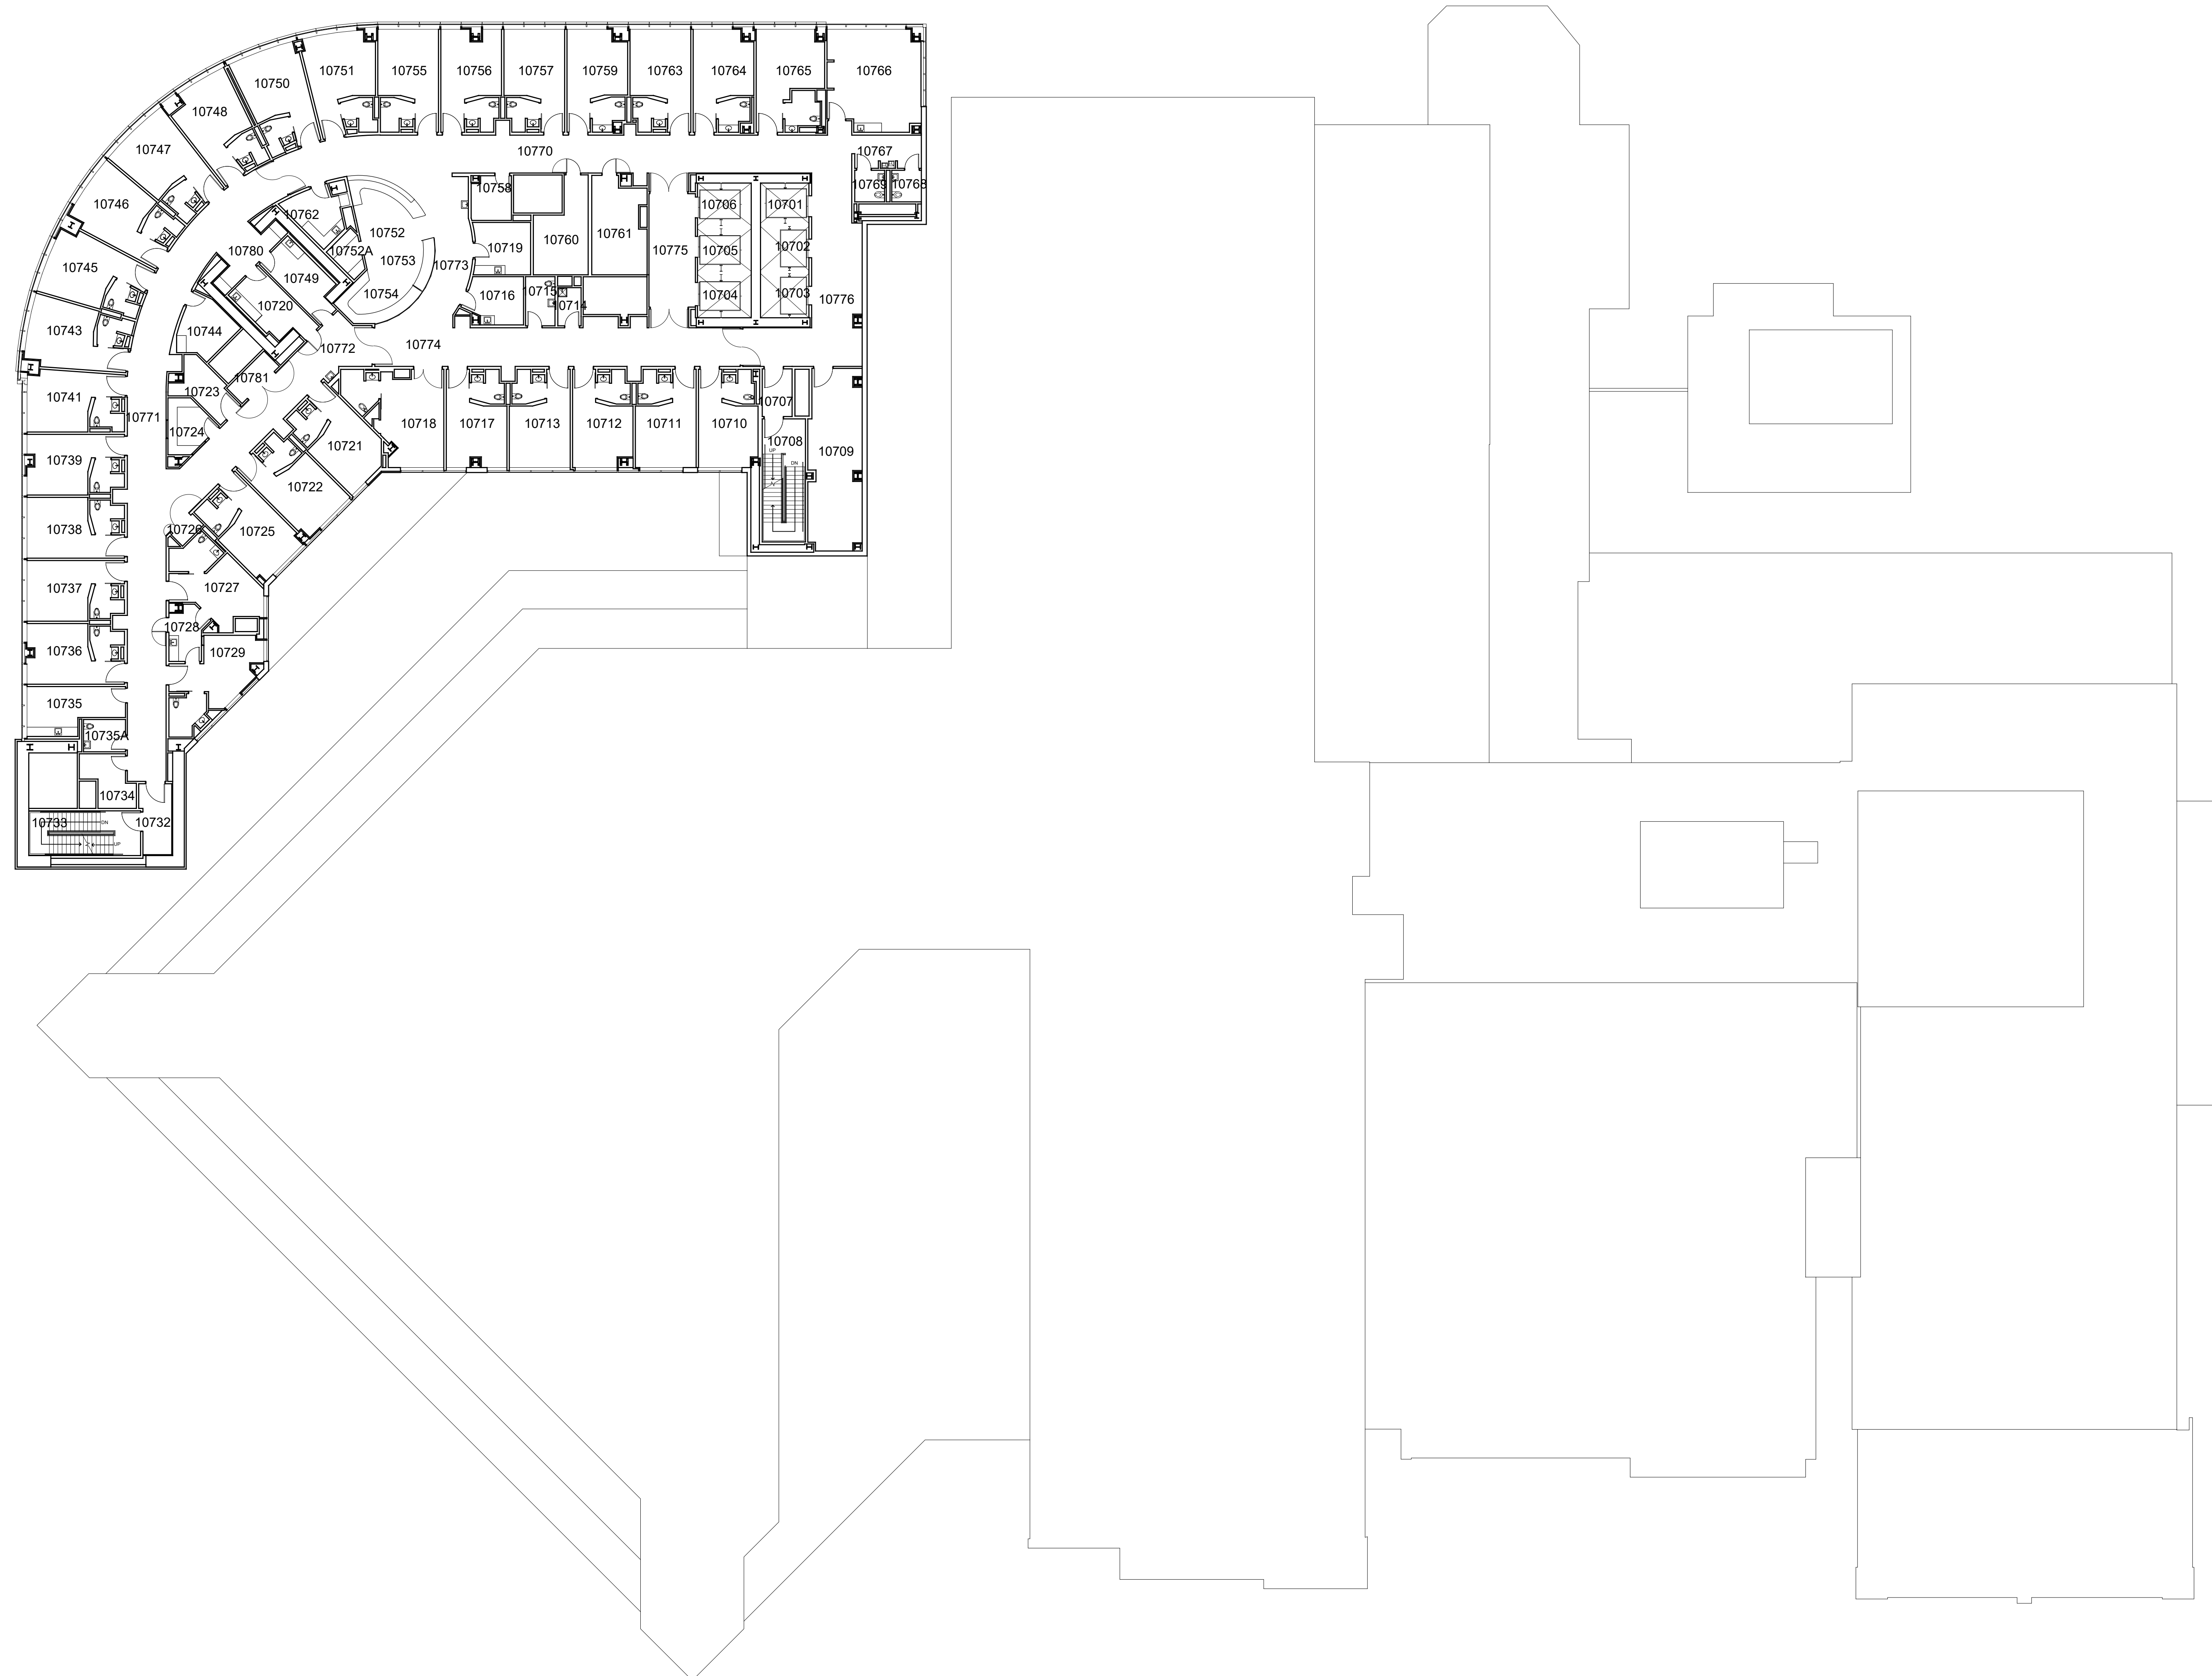

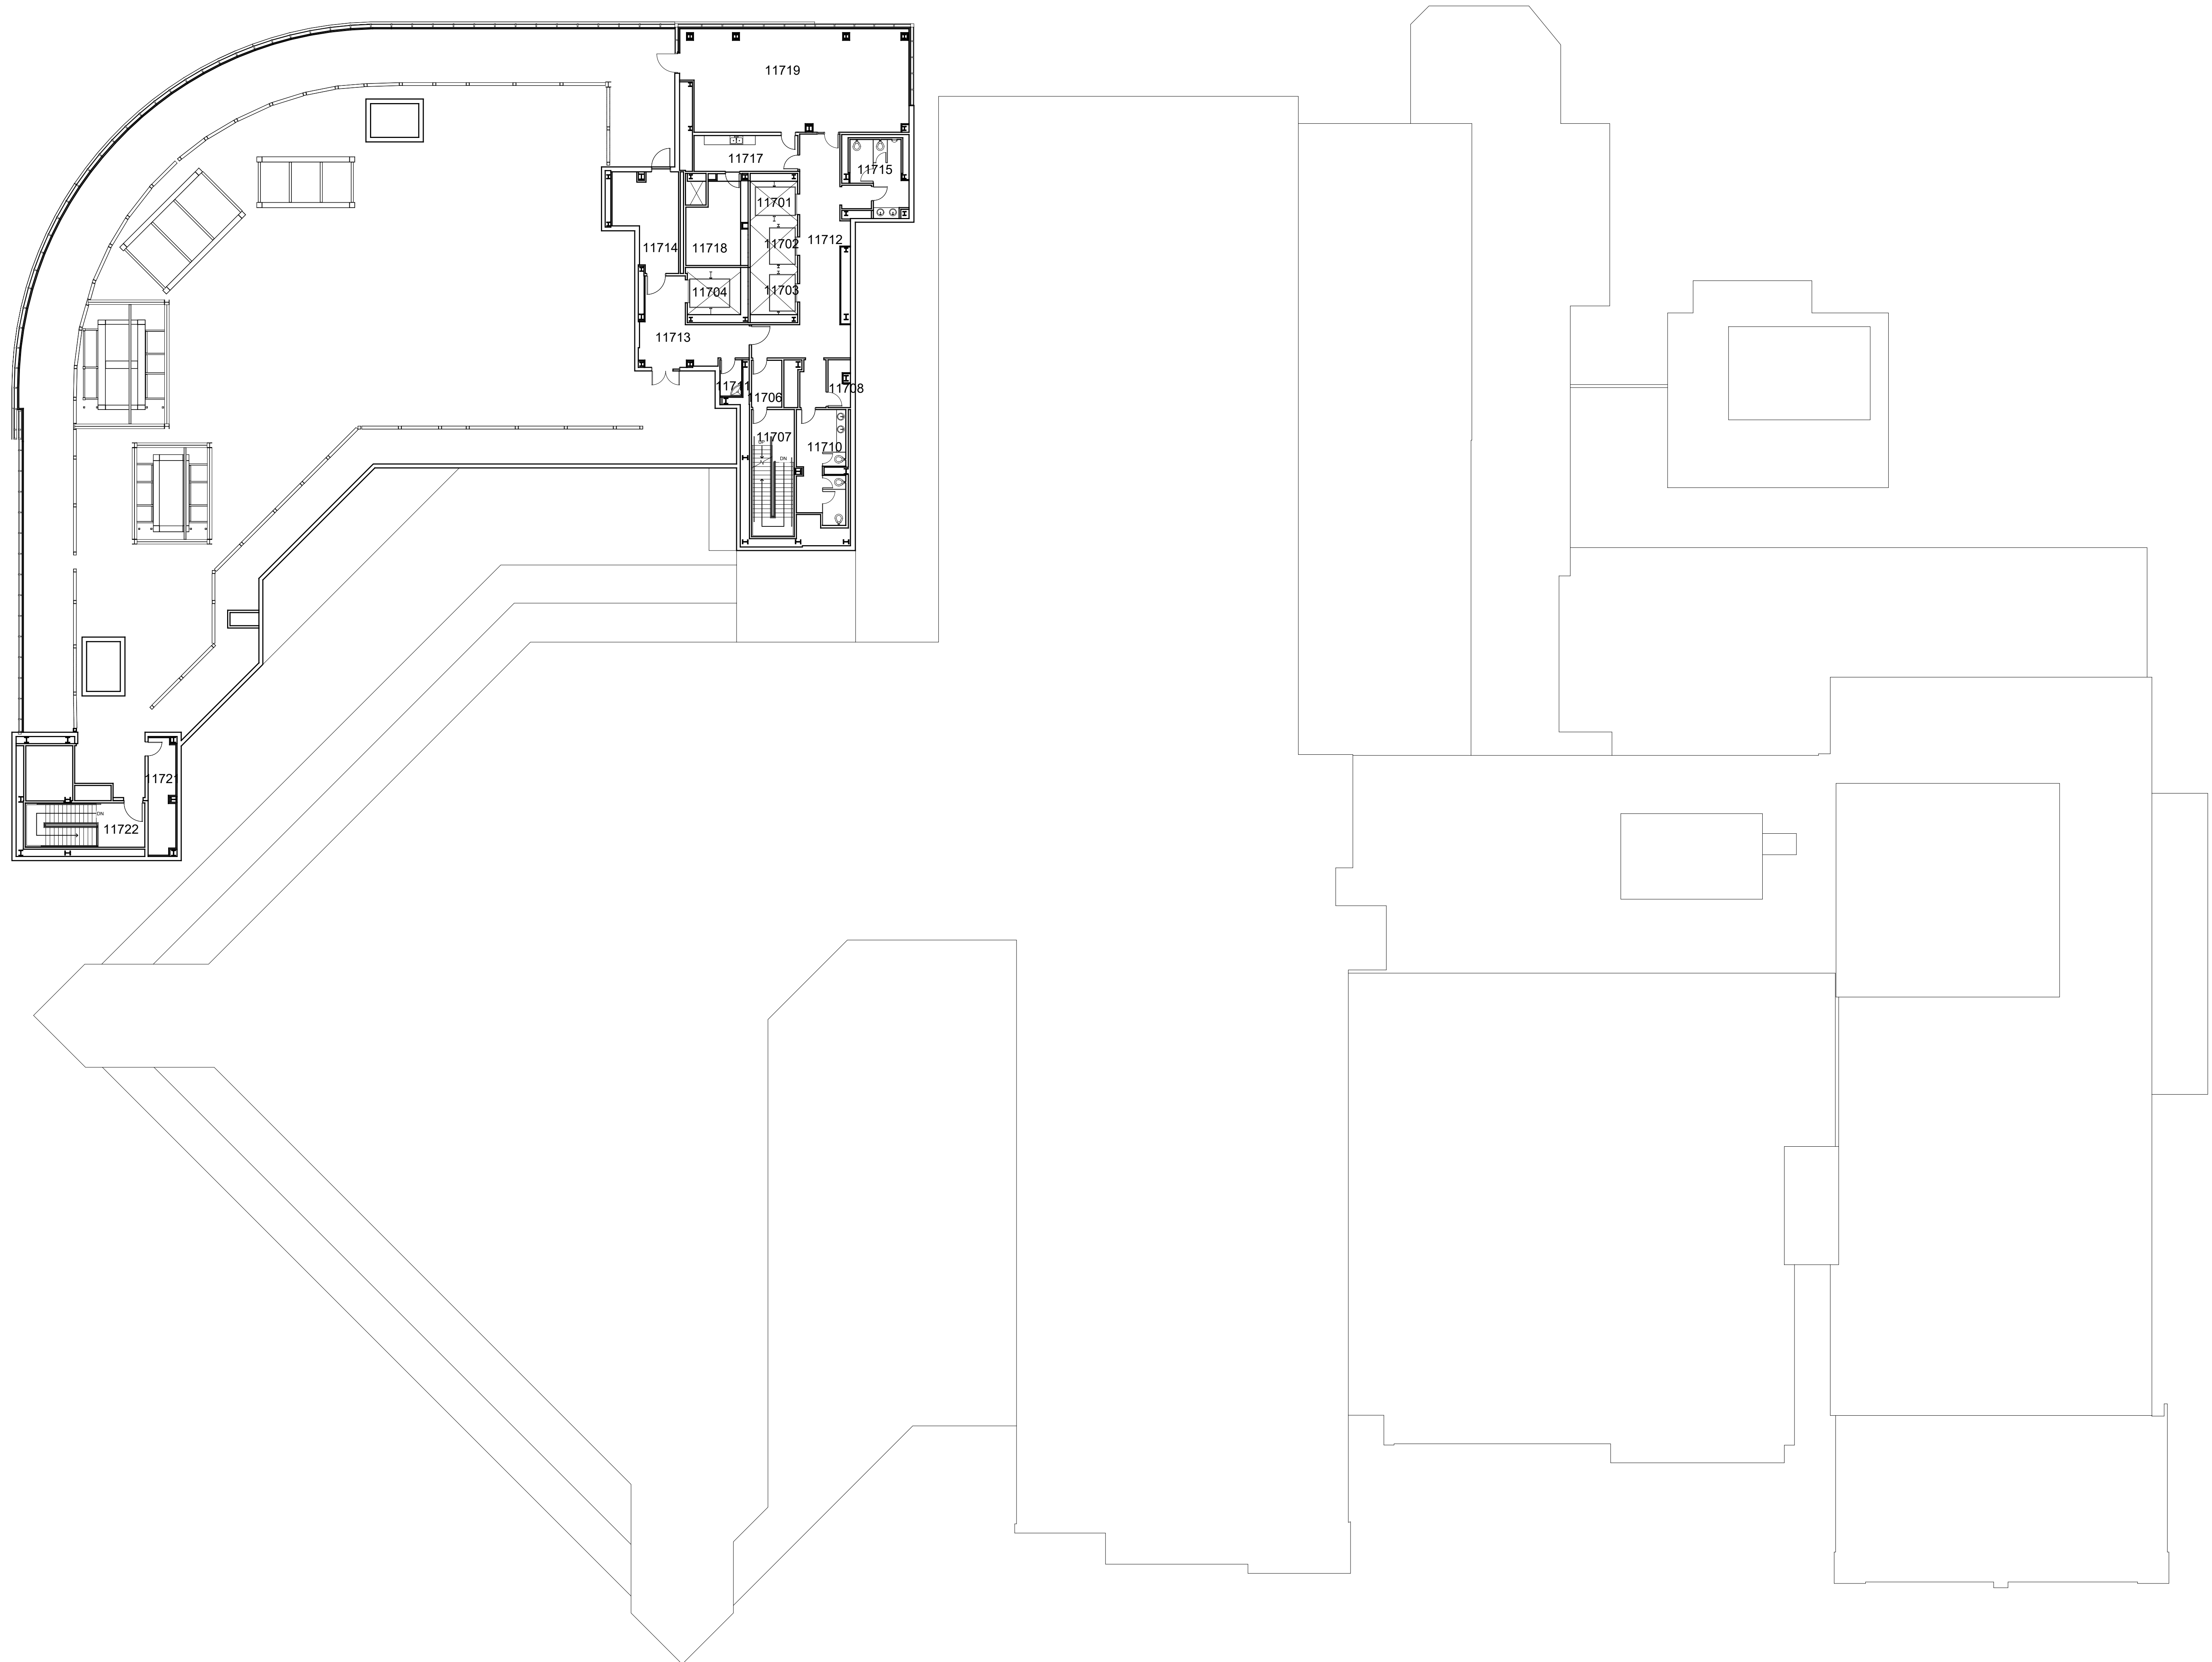

0' 10' 25' 50'

Version	Date	
1	Originals	August 2002
2	Walkthrough	December 2006
-	-	-
-	-	-
-	-	-



 All dimensions and conditions should be verified in the field.

Summit Campus
Merritt
350 Hawthorne Avenue
Oakland, CA 94609
Floor 11


**Eleventh Floor
Plan**

A-11

1/16"=1'-0" 05-14-2019

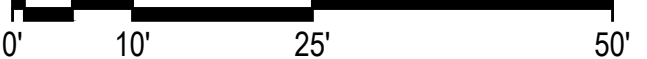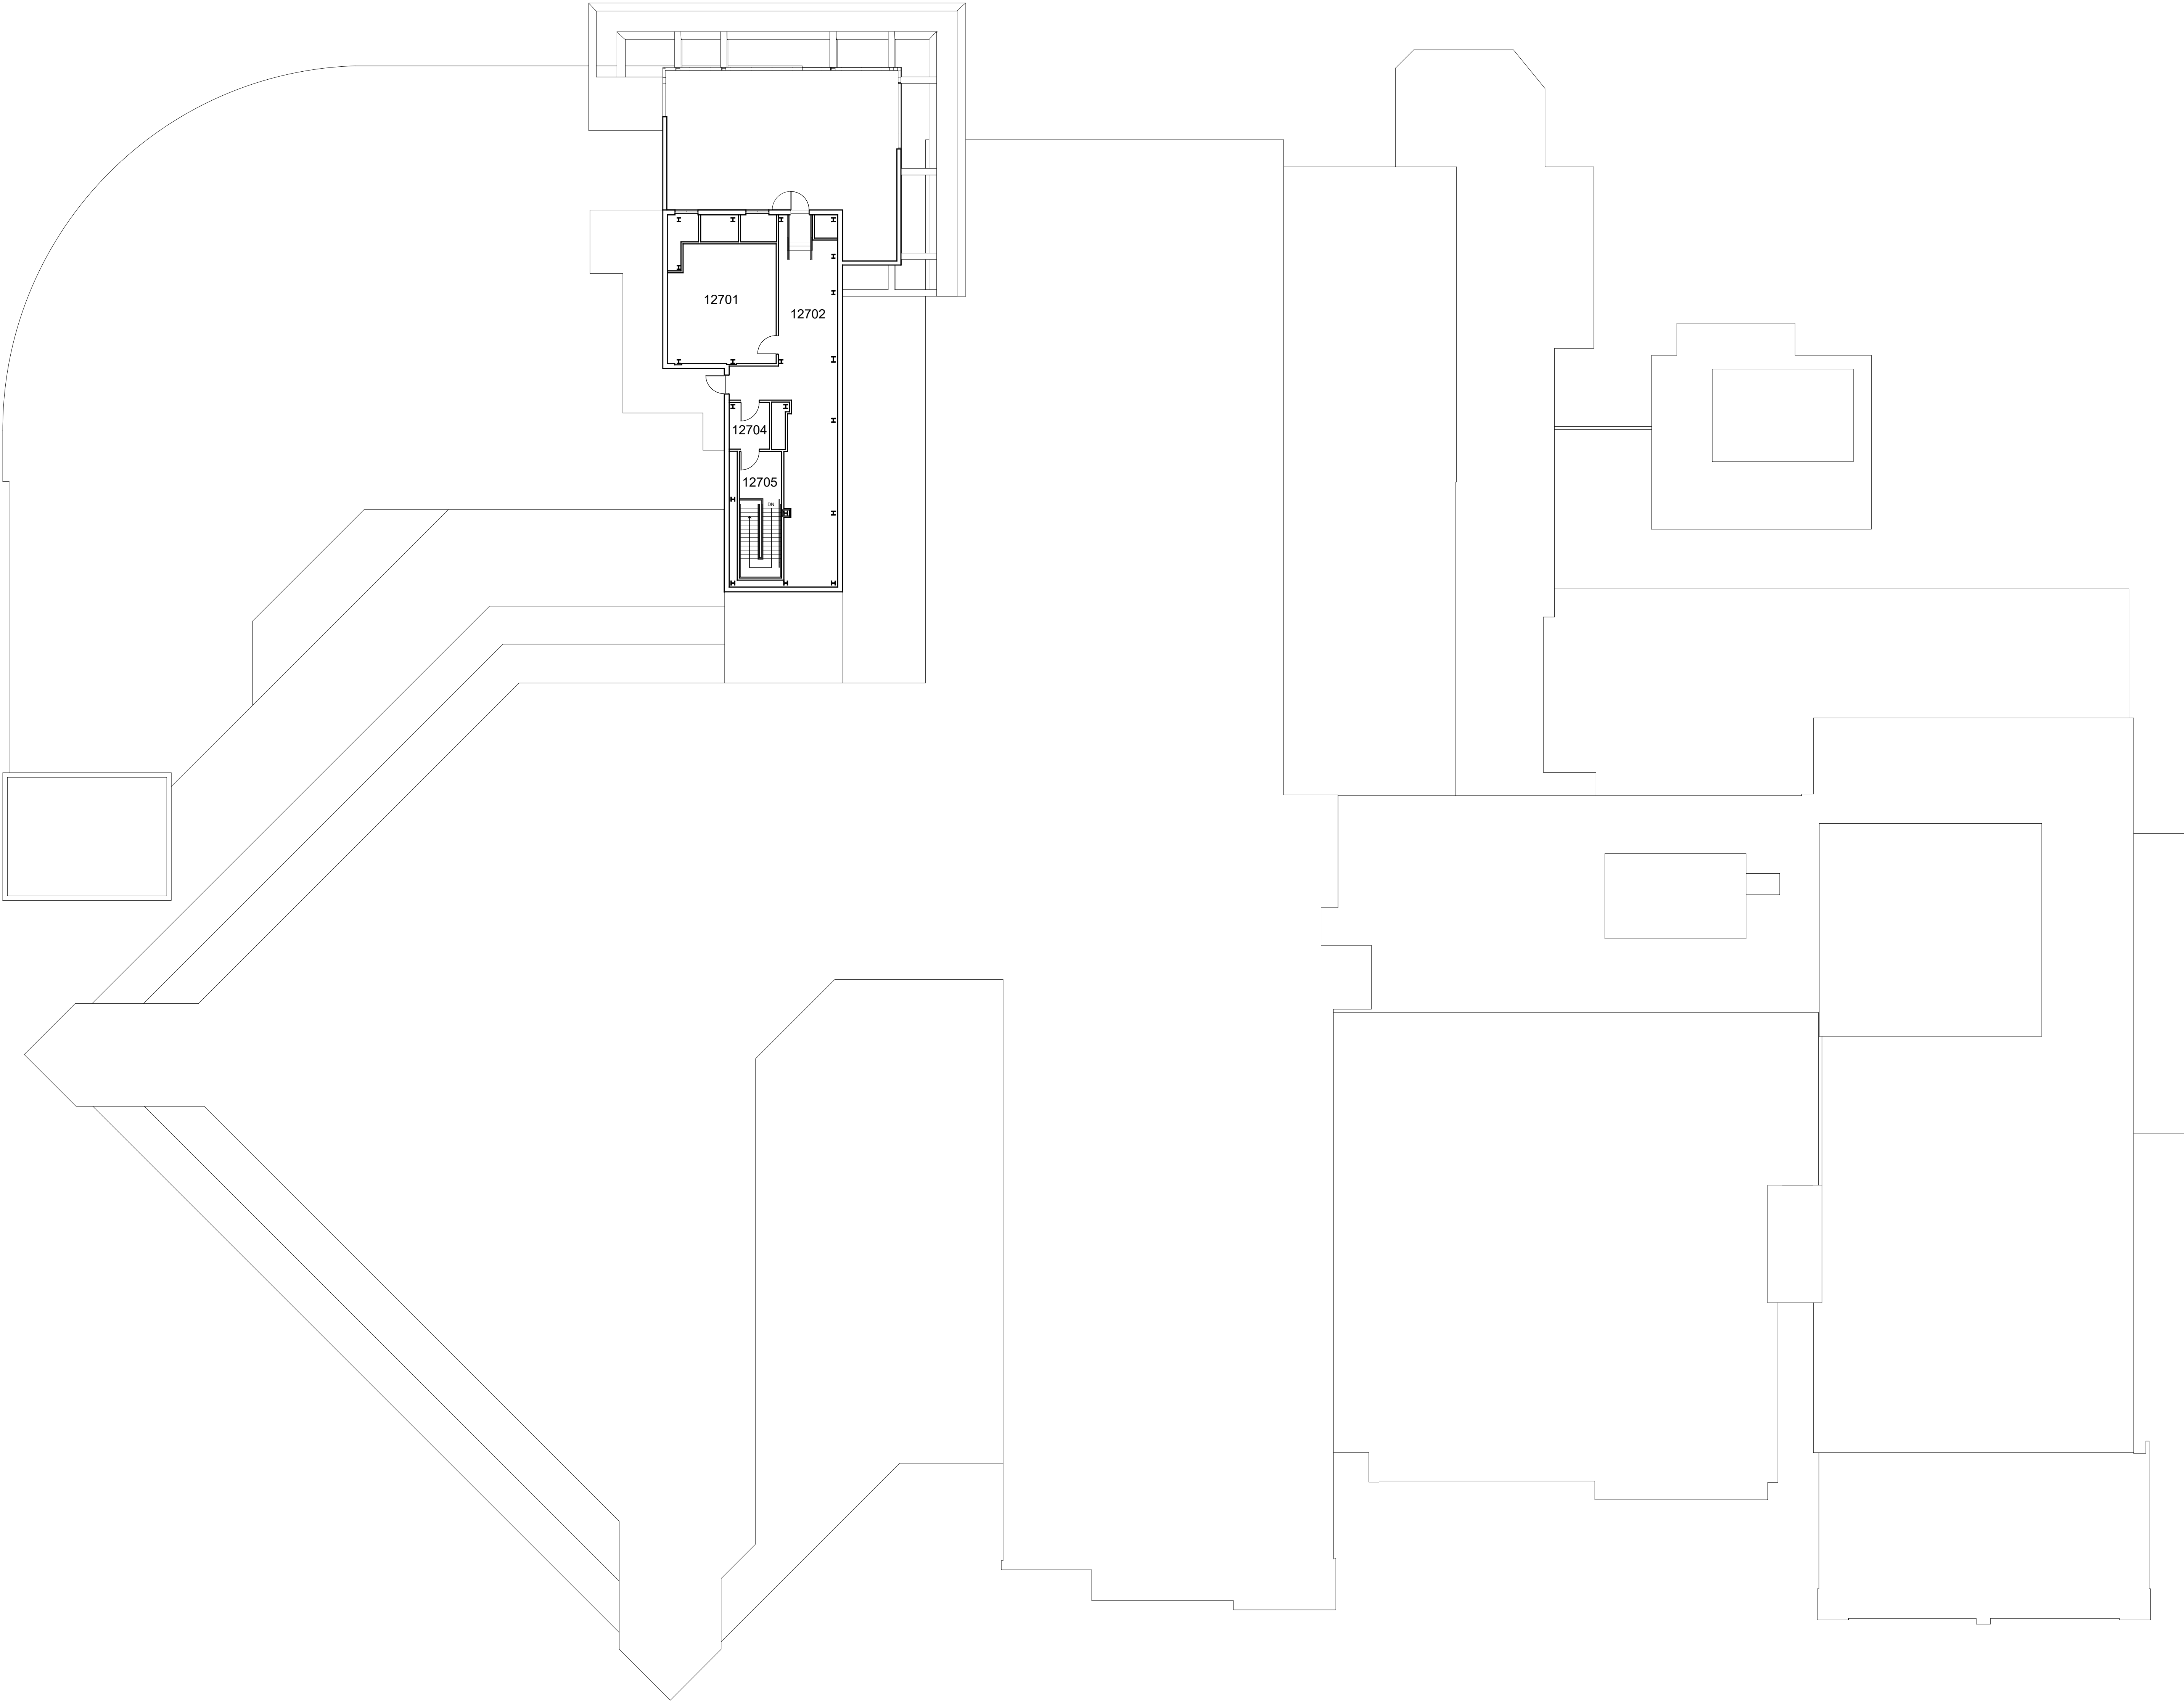

Version	Date	
1	Originals	August 2002
2	Walkthrough	December 2006
-	-	-
-	-	-

 All dimensions and conditions should be verified in the field.

Summit Campus
Merritt
350 Hawthorne Avenue
Oakland, CA 94609
Floor 12

**Twelfth Floor
Plan**

A-12
1/16"=1'-0" 05-14-2019