


Version	Date
-	-
-	-
-	-
-	-
-	-

 All dimensions and conditions should be verified in the field.

**Summit Campus**  
Summit South Pavilion  
3100 / 3012 Summit Street  
Oakland, CA 94609  
Lower Level


**Lower Level  
Floor Plan**

**A-LL**

1/16"=1'-0" 3-29-2019



Version	Date
-	-
-	-
-	-
-	-
-	-


 All dimensions and conditions should be verified in the field.

**Summit Campus**  
Summit South Pavilion  
3100 / 3012 Summit Street  
Oakland, CA 94609  
Floor GL


**Ground Level  
Floor Plan**

**A-GL**  
1/16"=1'-0" 3-29-2019



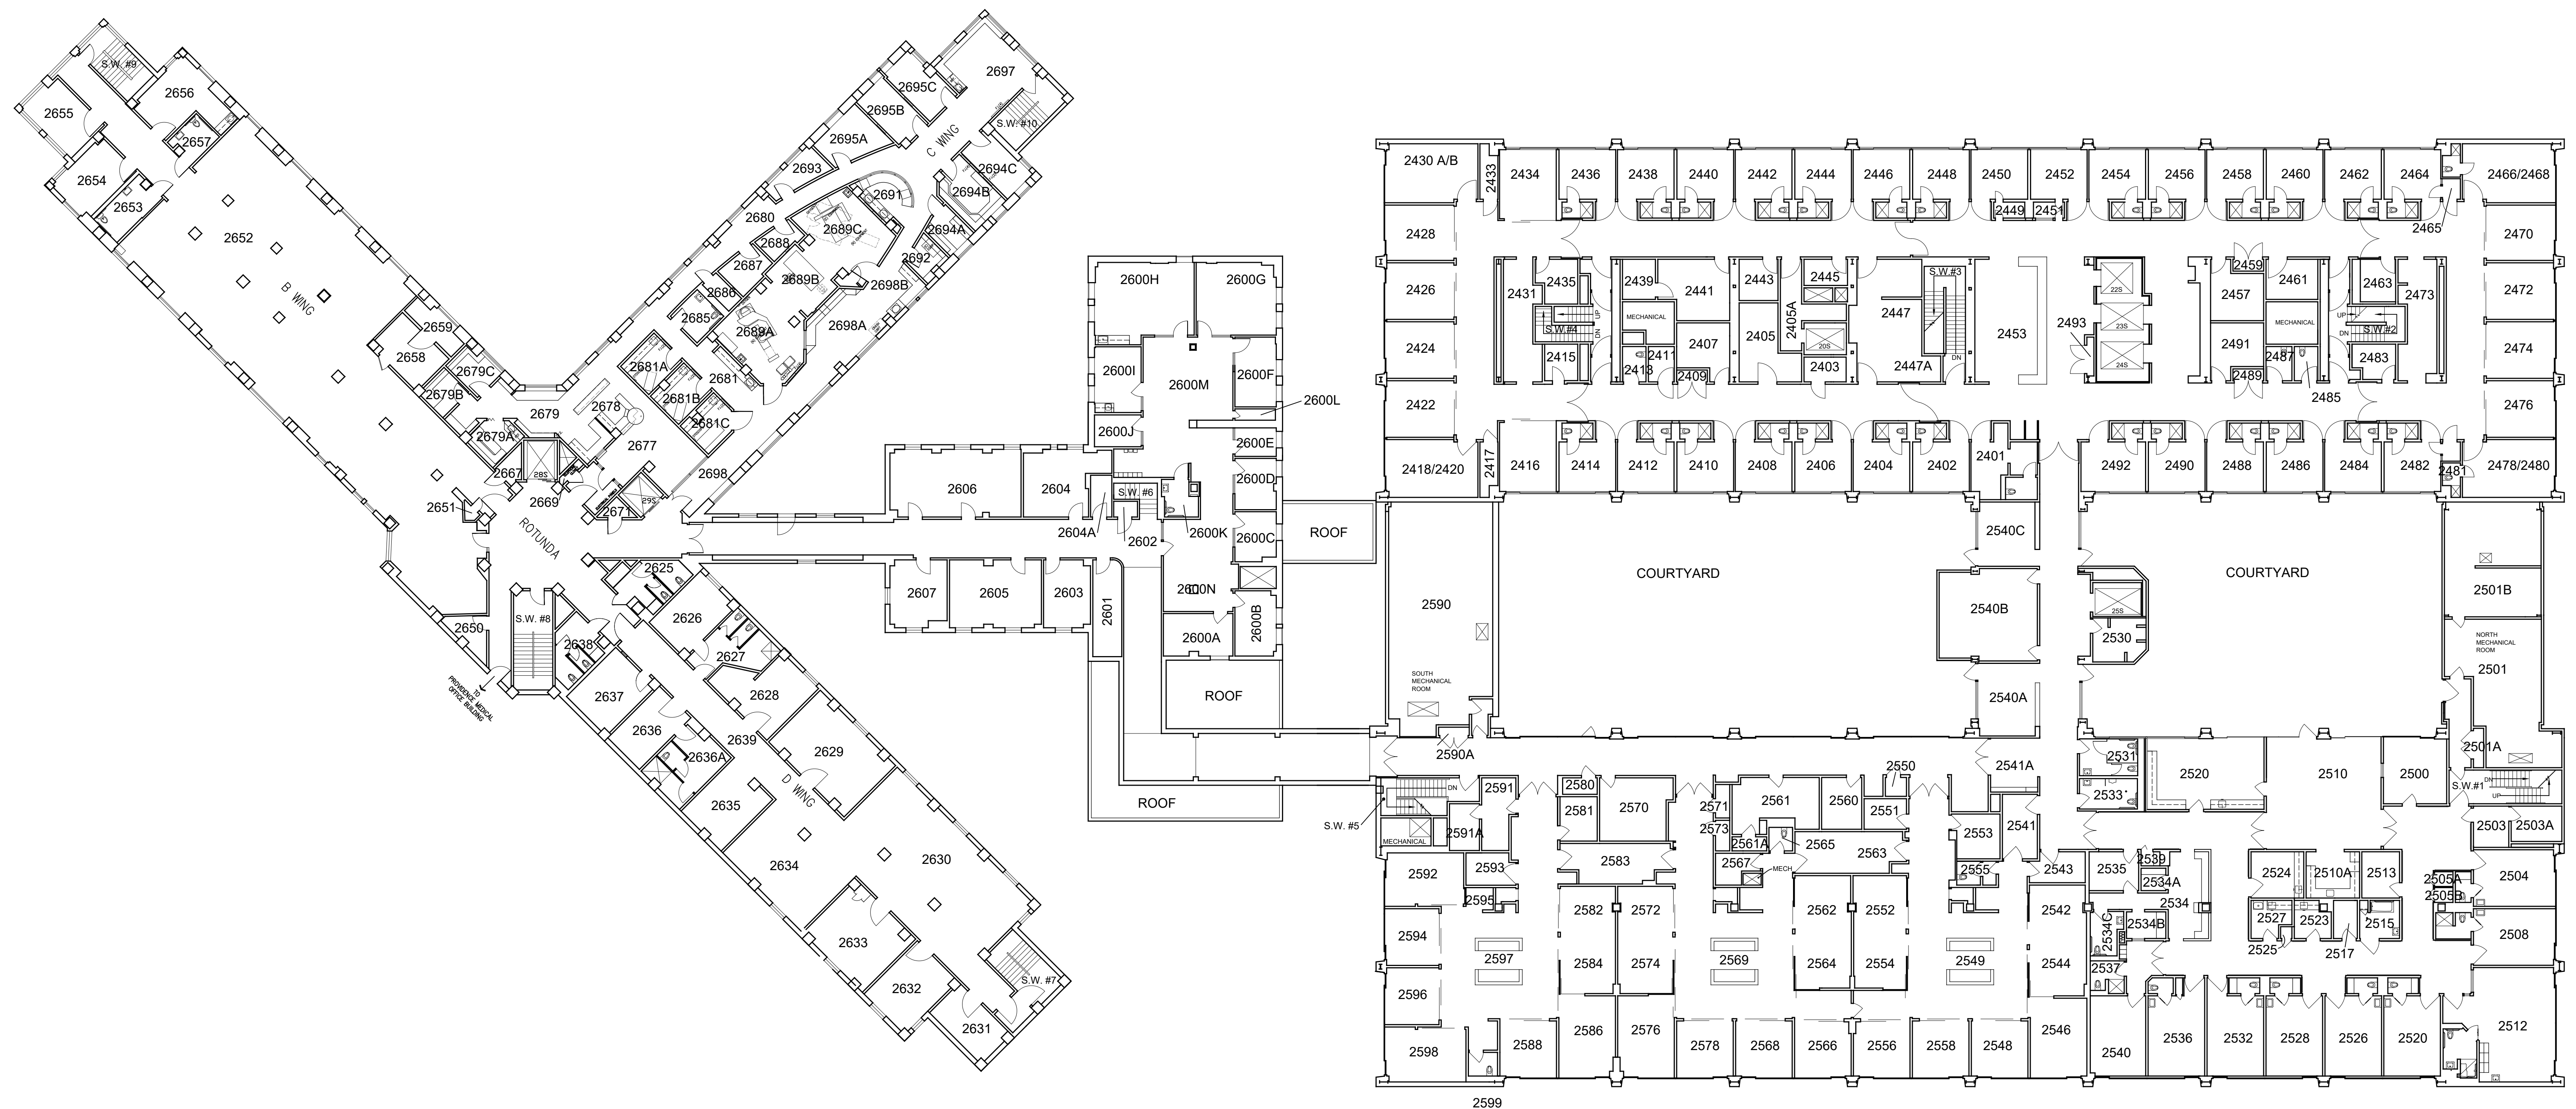


Version	Date
-	-
-	-
-	-
-	-
-	-

 All dimensions and conditions should be verified in the field.

**Summit Campus**  
Summit South Pavilion  
3100 / 3012 Summit Street  
Oakland, CA 94609  
Floor 2

**Second Floor Plan**

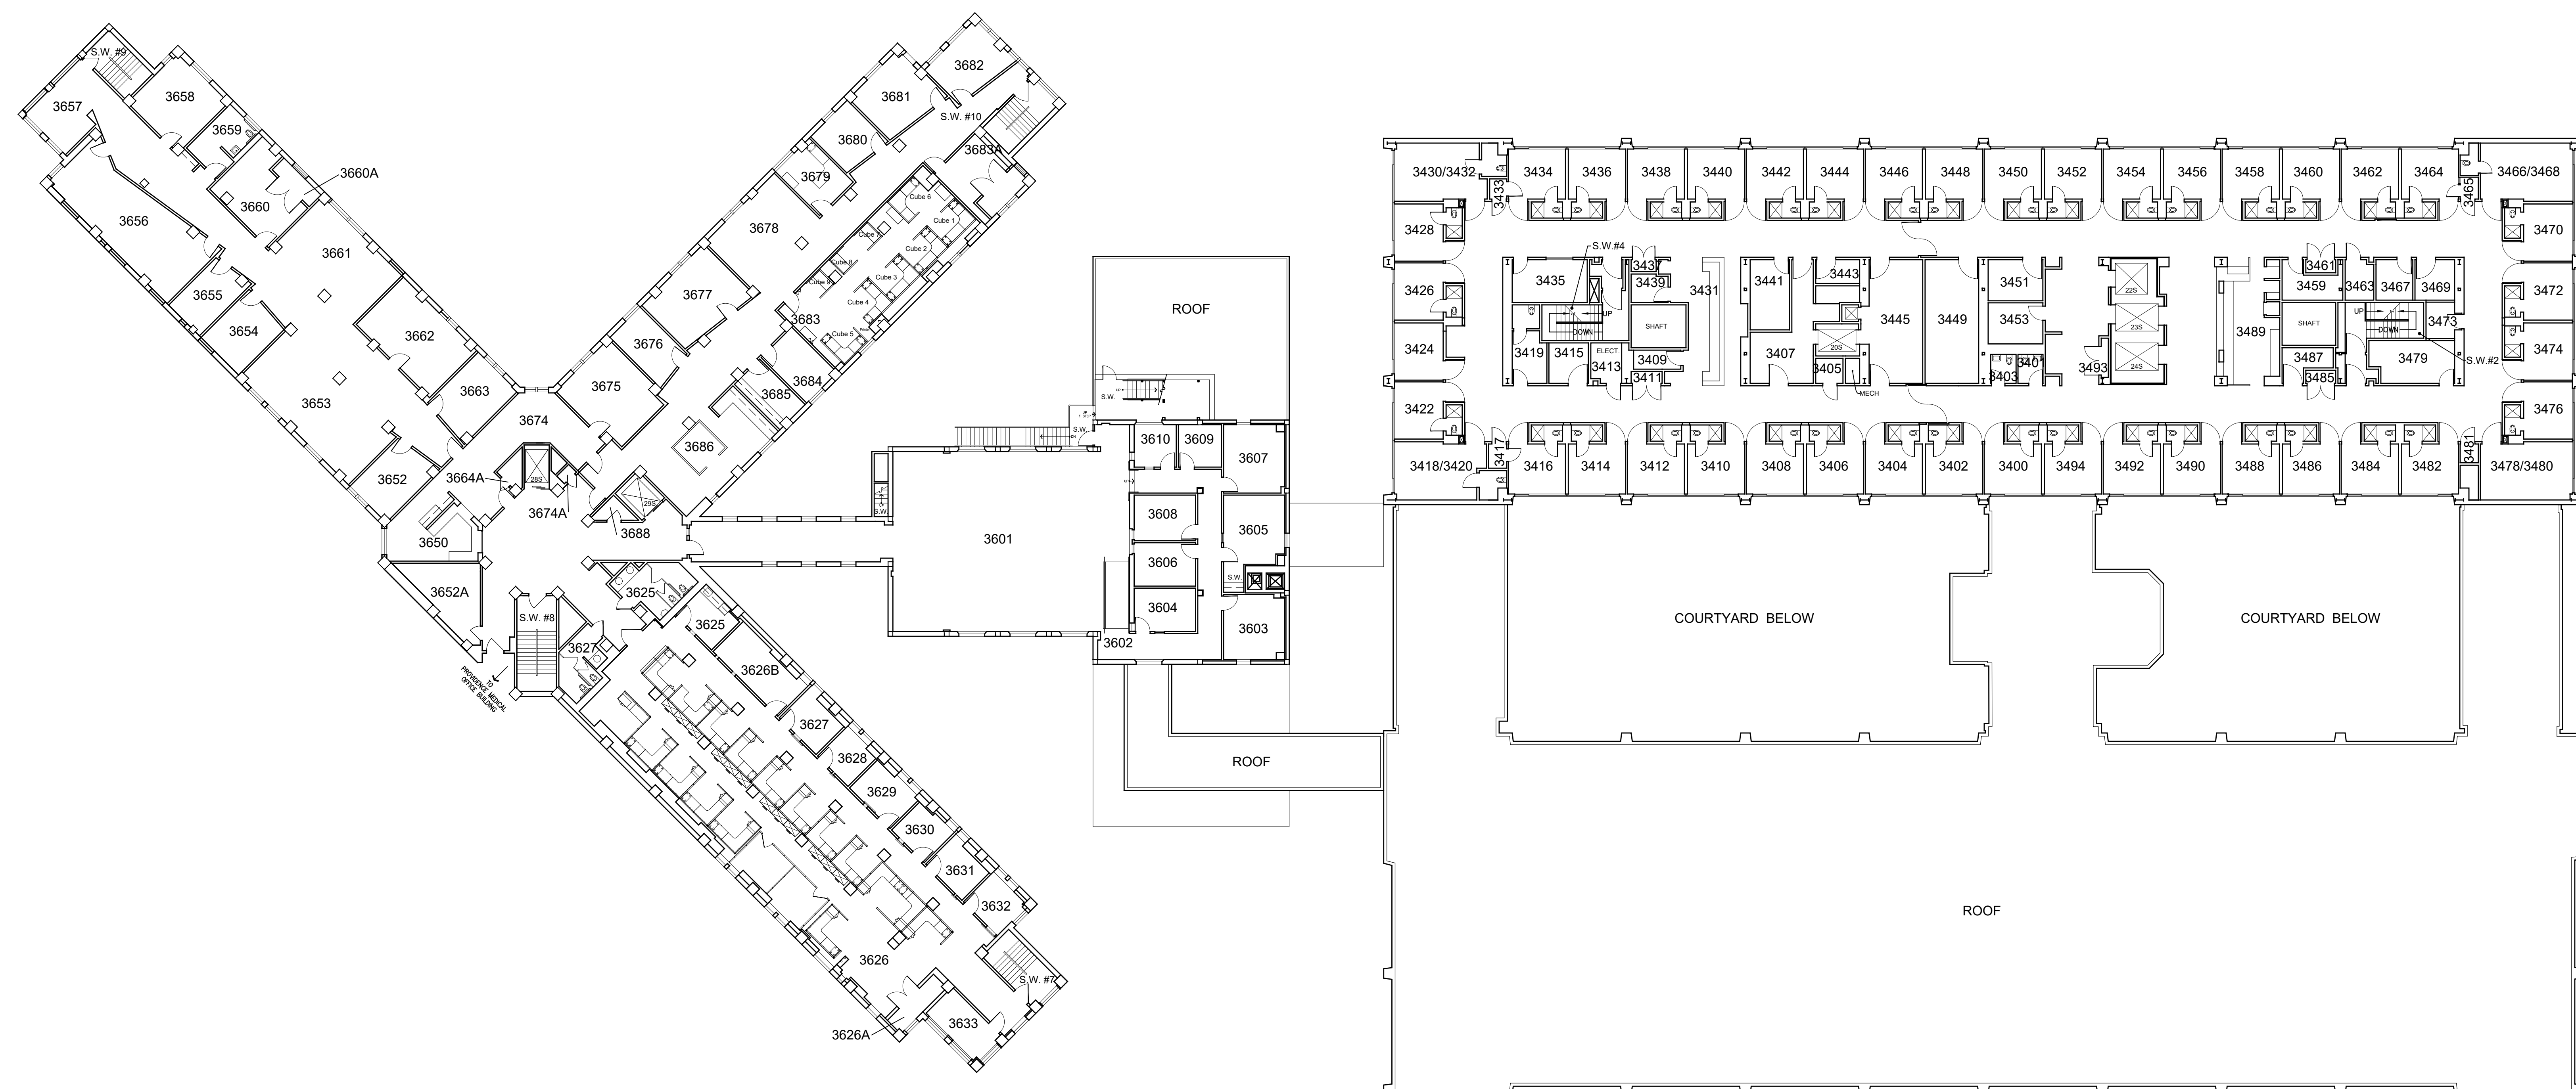

Version	Date
-	-
-	-
-	-
-	-
-	-




*All dimensions and conditions  
should be verified in the field.*

**Summit Campus**  
Summit South Pavilion  
3100 / 3012 Summit Street  
Oakland, CA 94609  
**Third Floor**


## Floor Plan

A-3

1/16"=1'-0" 3-29-2019

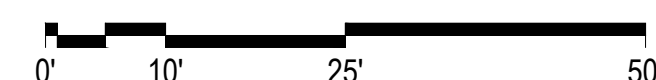



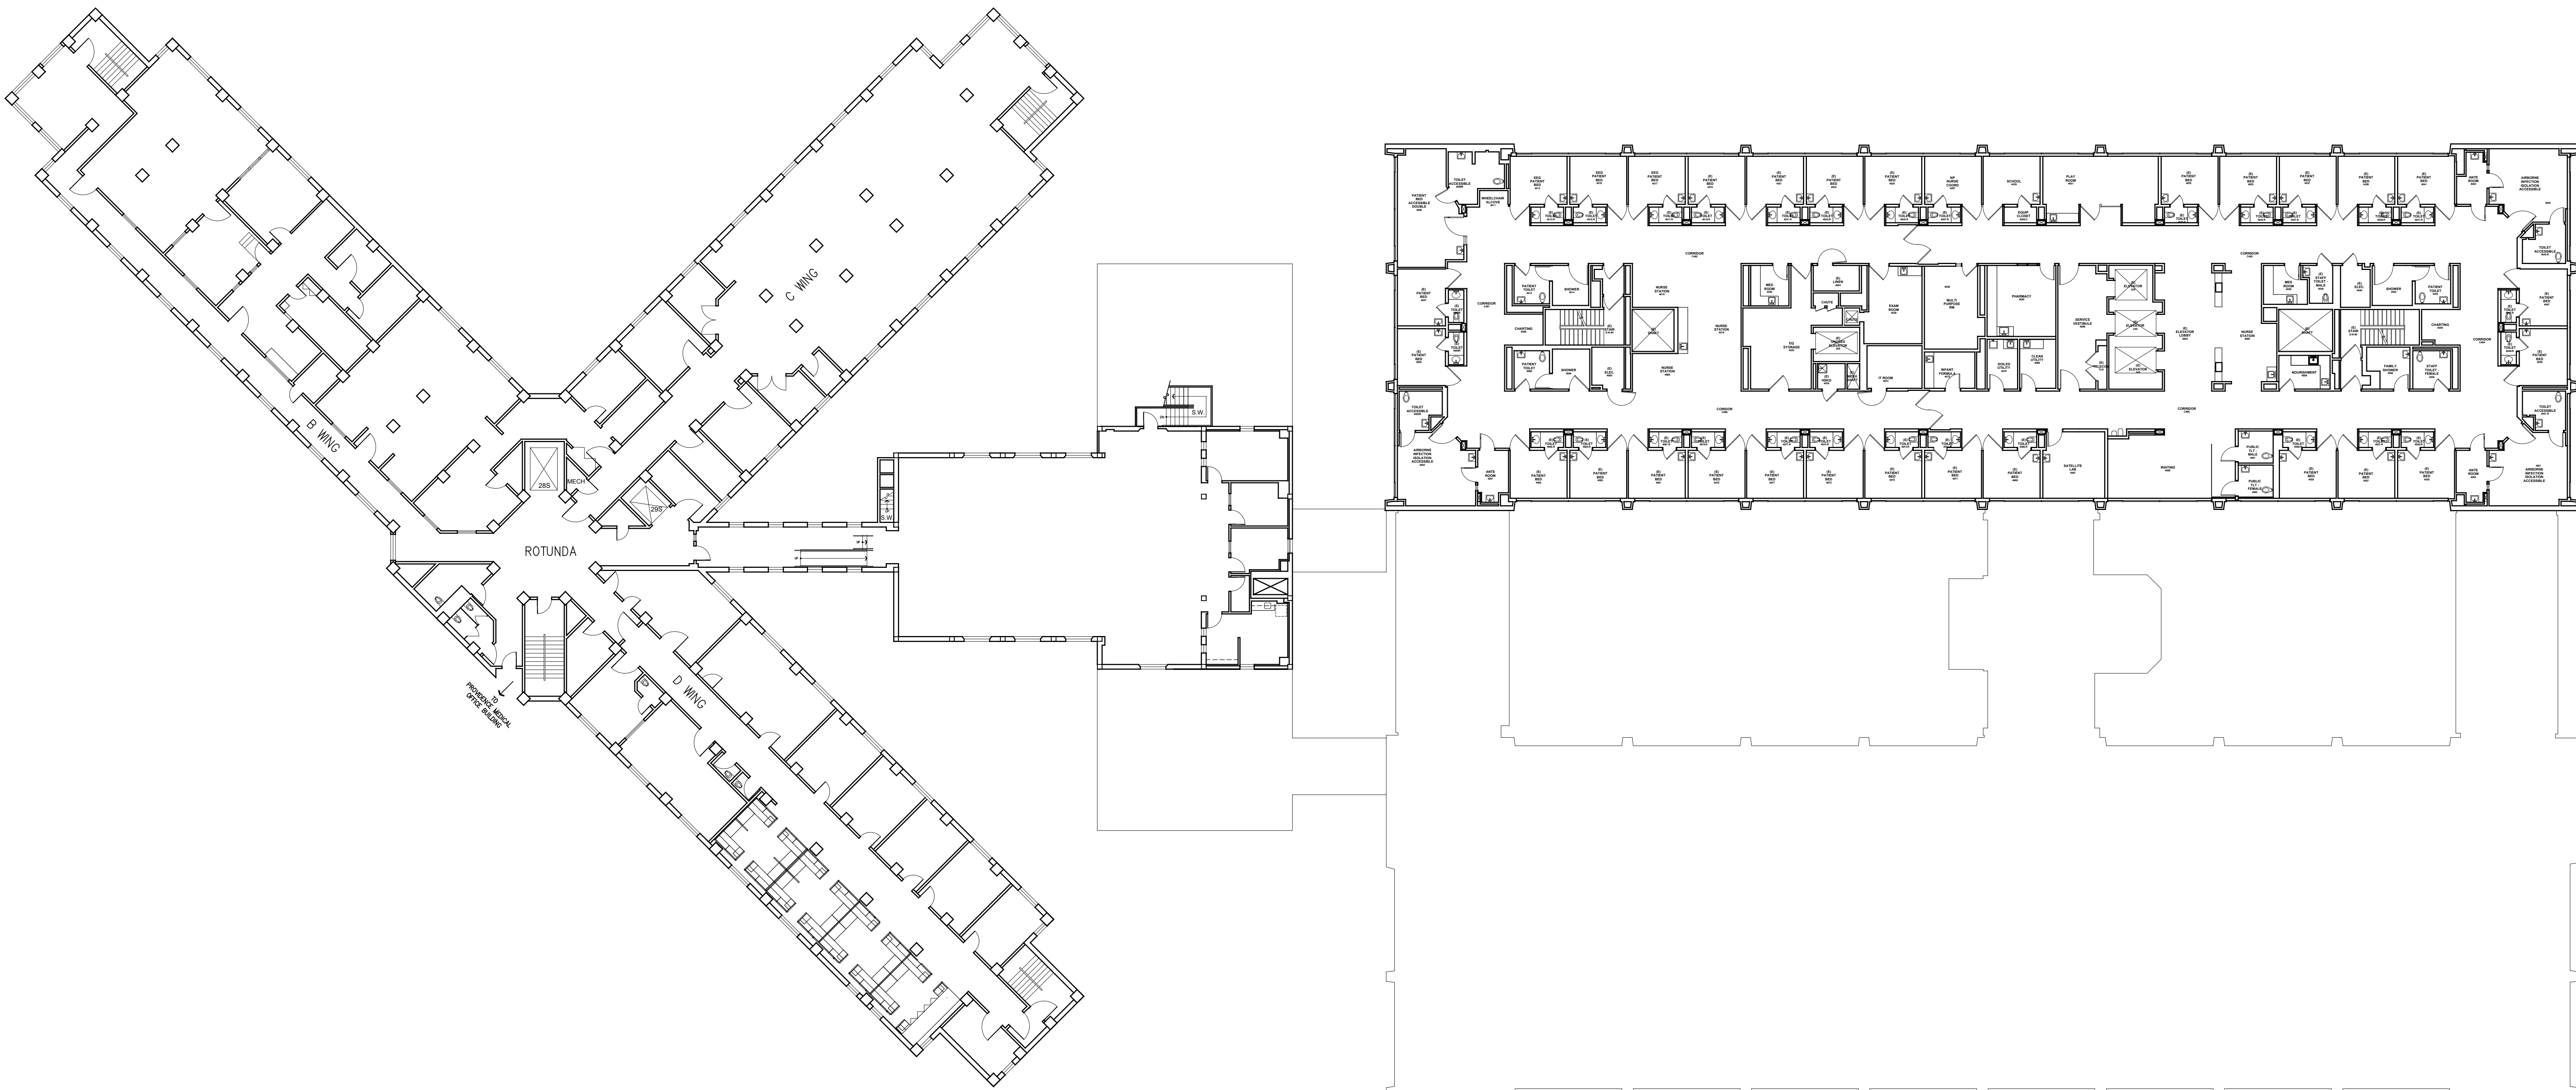


0' 10' 25' 50'


Version	Date
-	-
-	-
-	-
-	-

 All dimensions and conditions should be verified in the field.

**Summit Campus**  
Summit South Pavilion  
3100 / 3012 Summit Street  
Oakland, CA 94609  
Floor 4


**Fourth Floor  
Plan**

**A-4**  
1/16"=1'-0" 3-29-2019

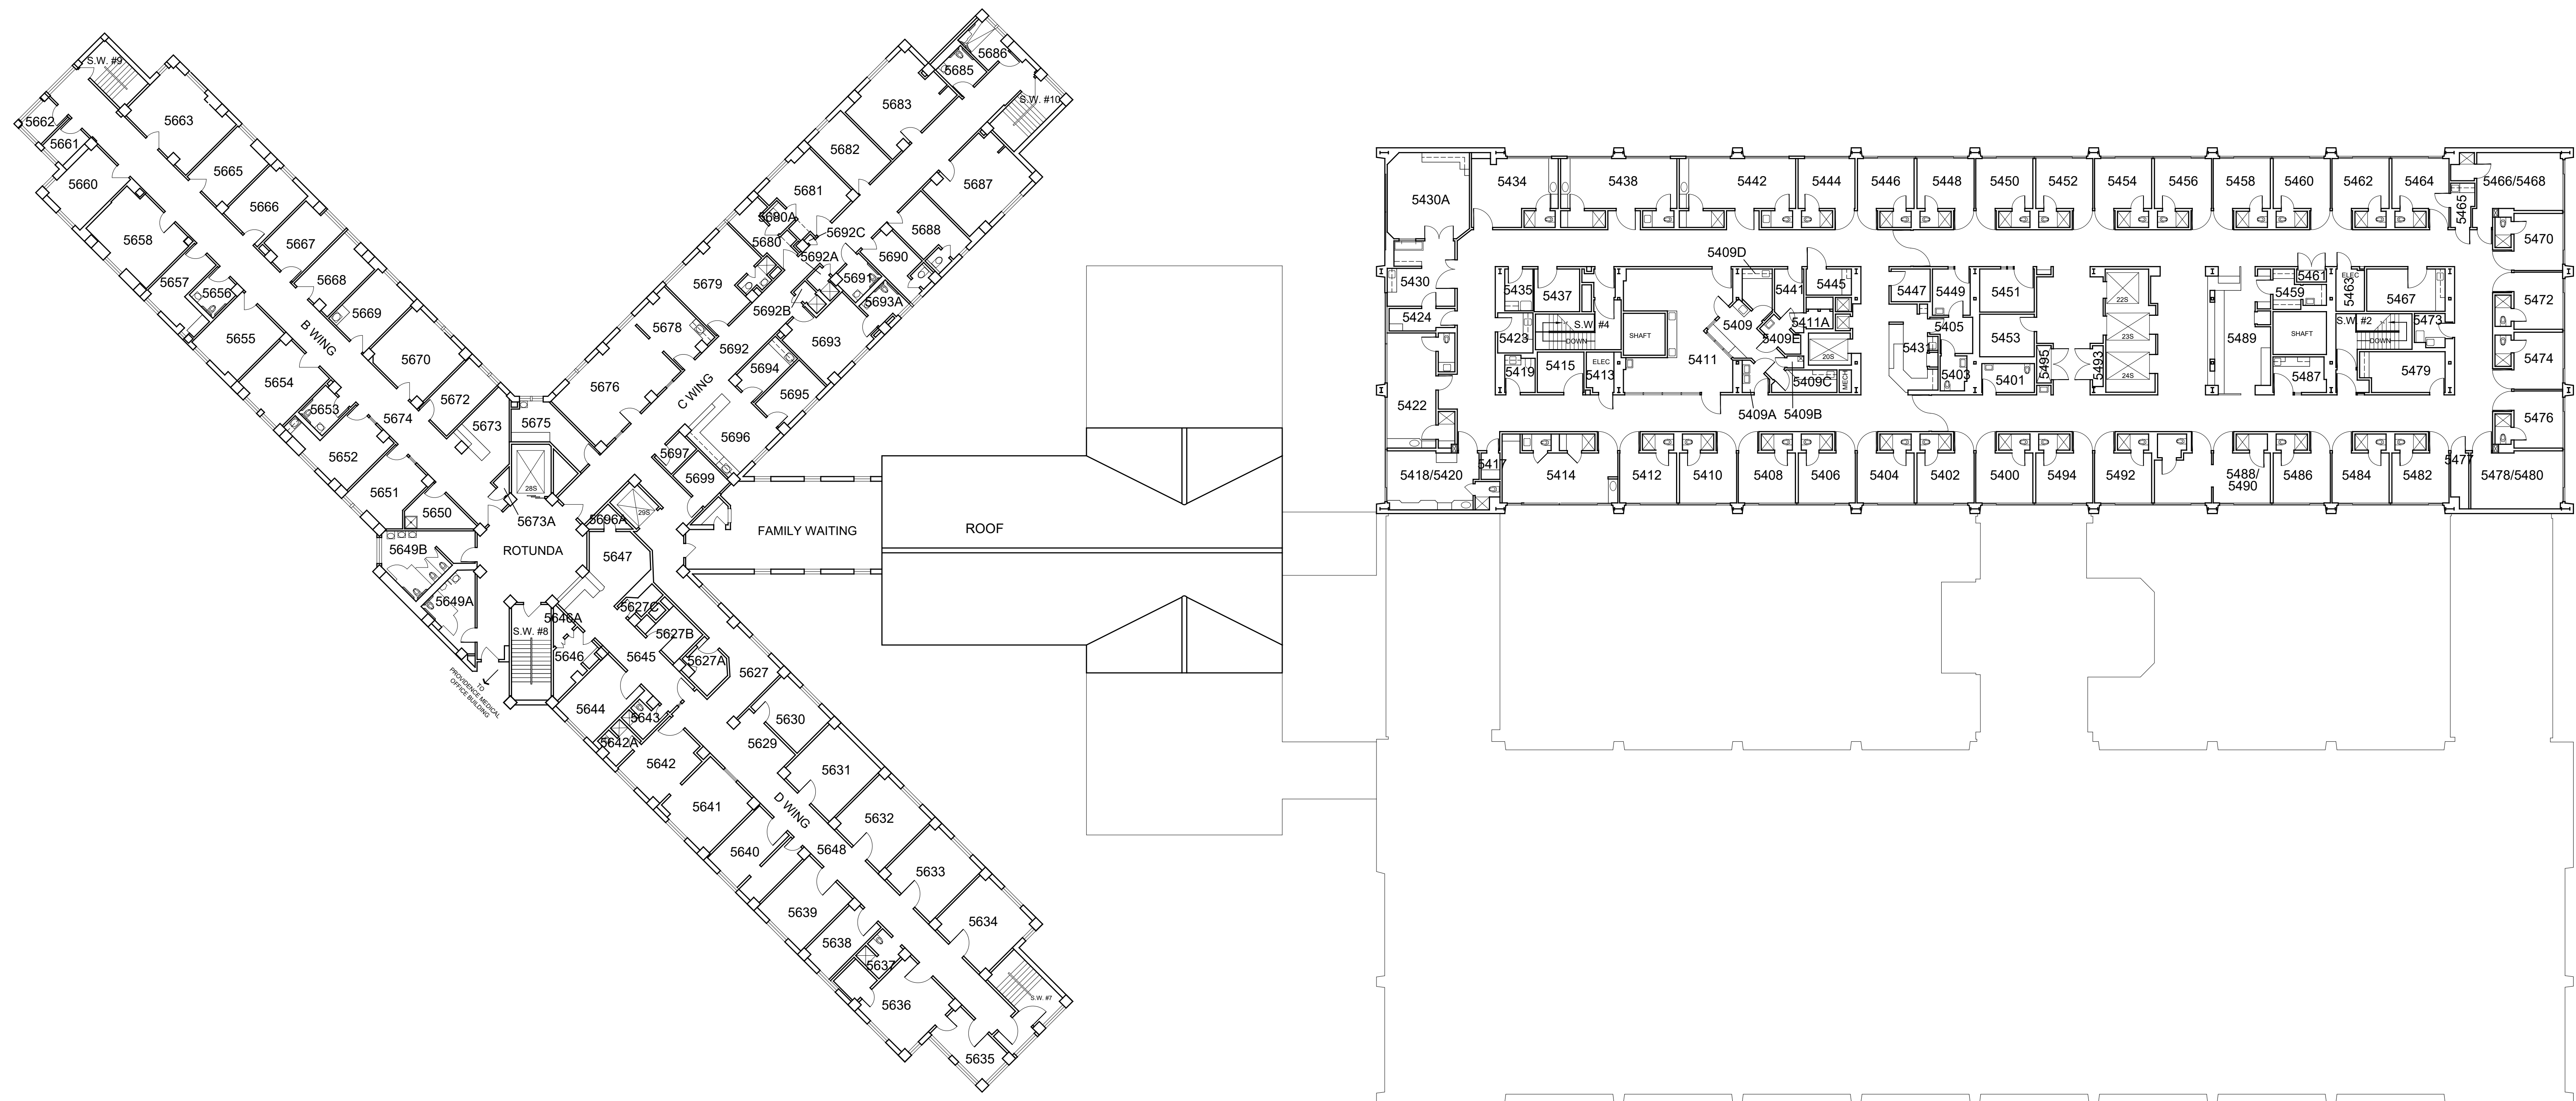

0' 10' 25' 50'



Version	Date
-	-
-	-
-	-
-	-
-	-

 All dimensions and conditions should be verified in the field.


**Summit Campus**  
Summit South Pavilion  
3100 / 3012 Summit Street  
Oakland, CA 94609  
Floor 5

**Fifth Floor  
Plan**

**A-5**  
1/16"=1'-0" 5-15-2019

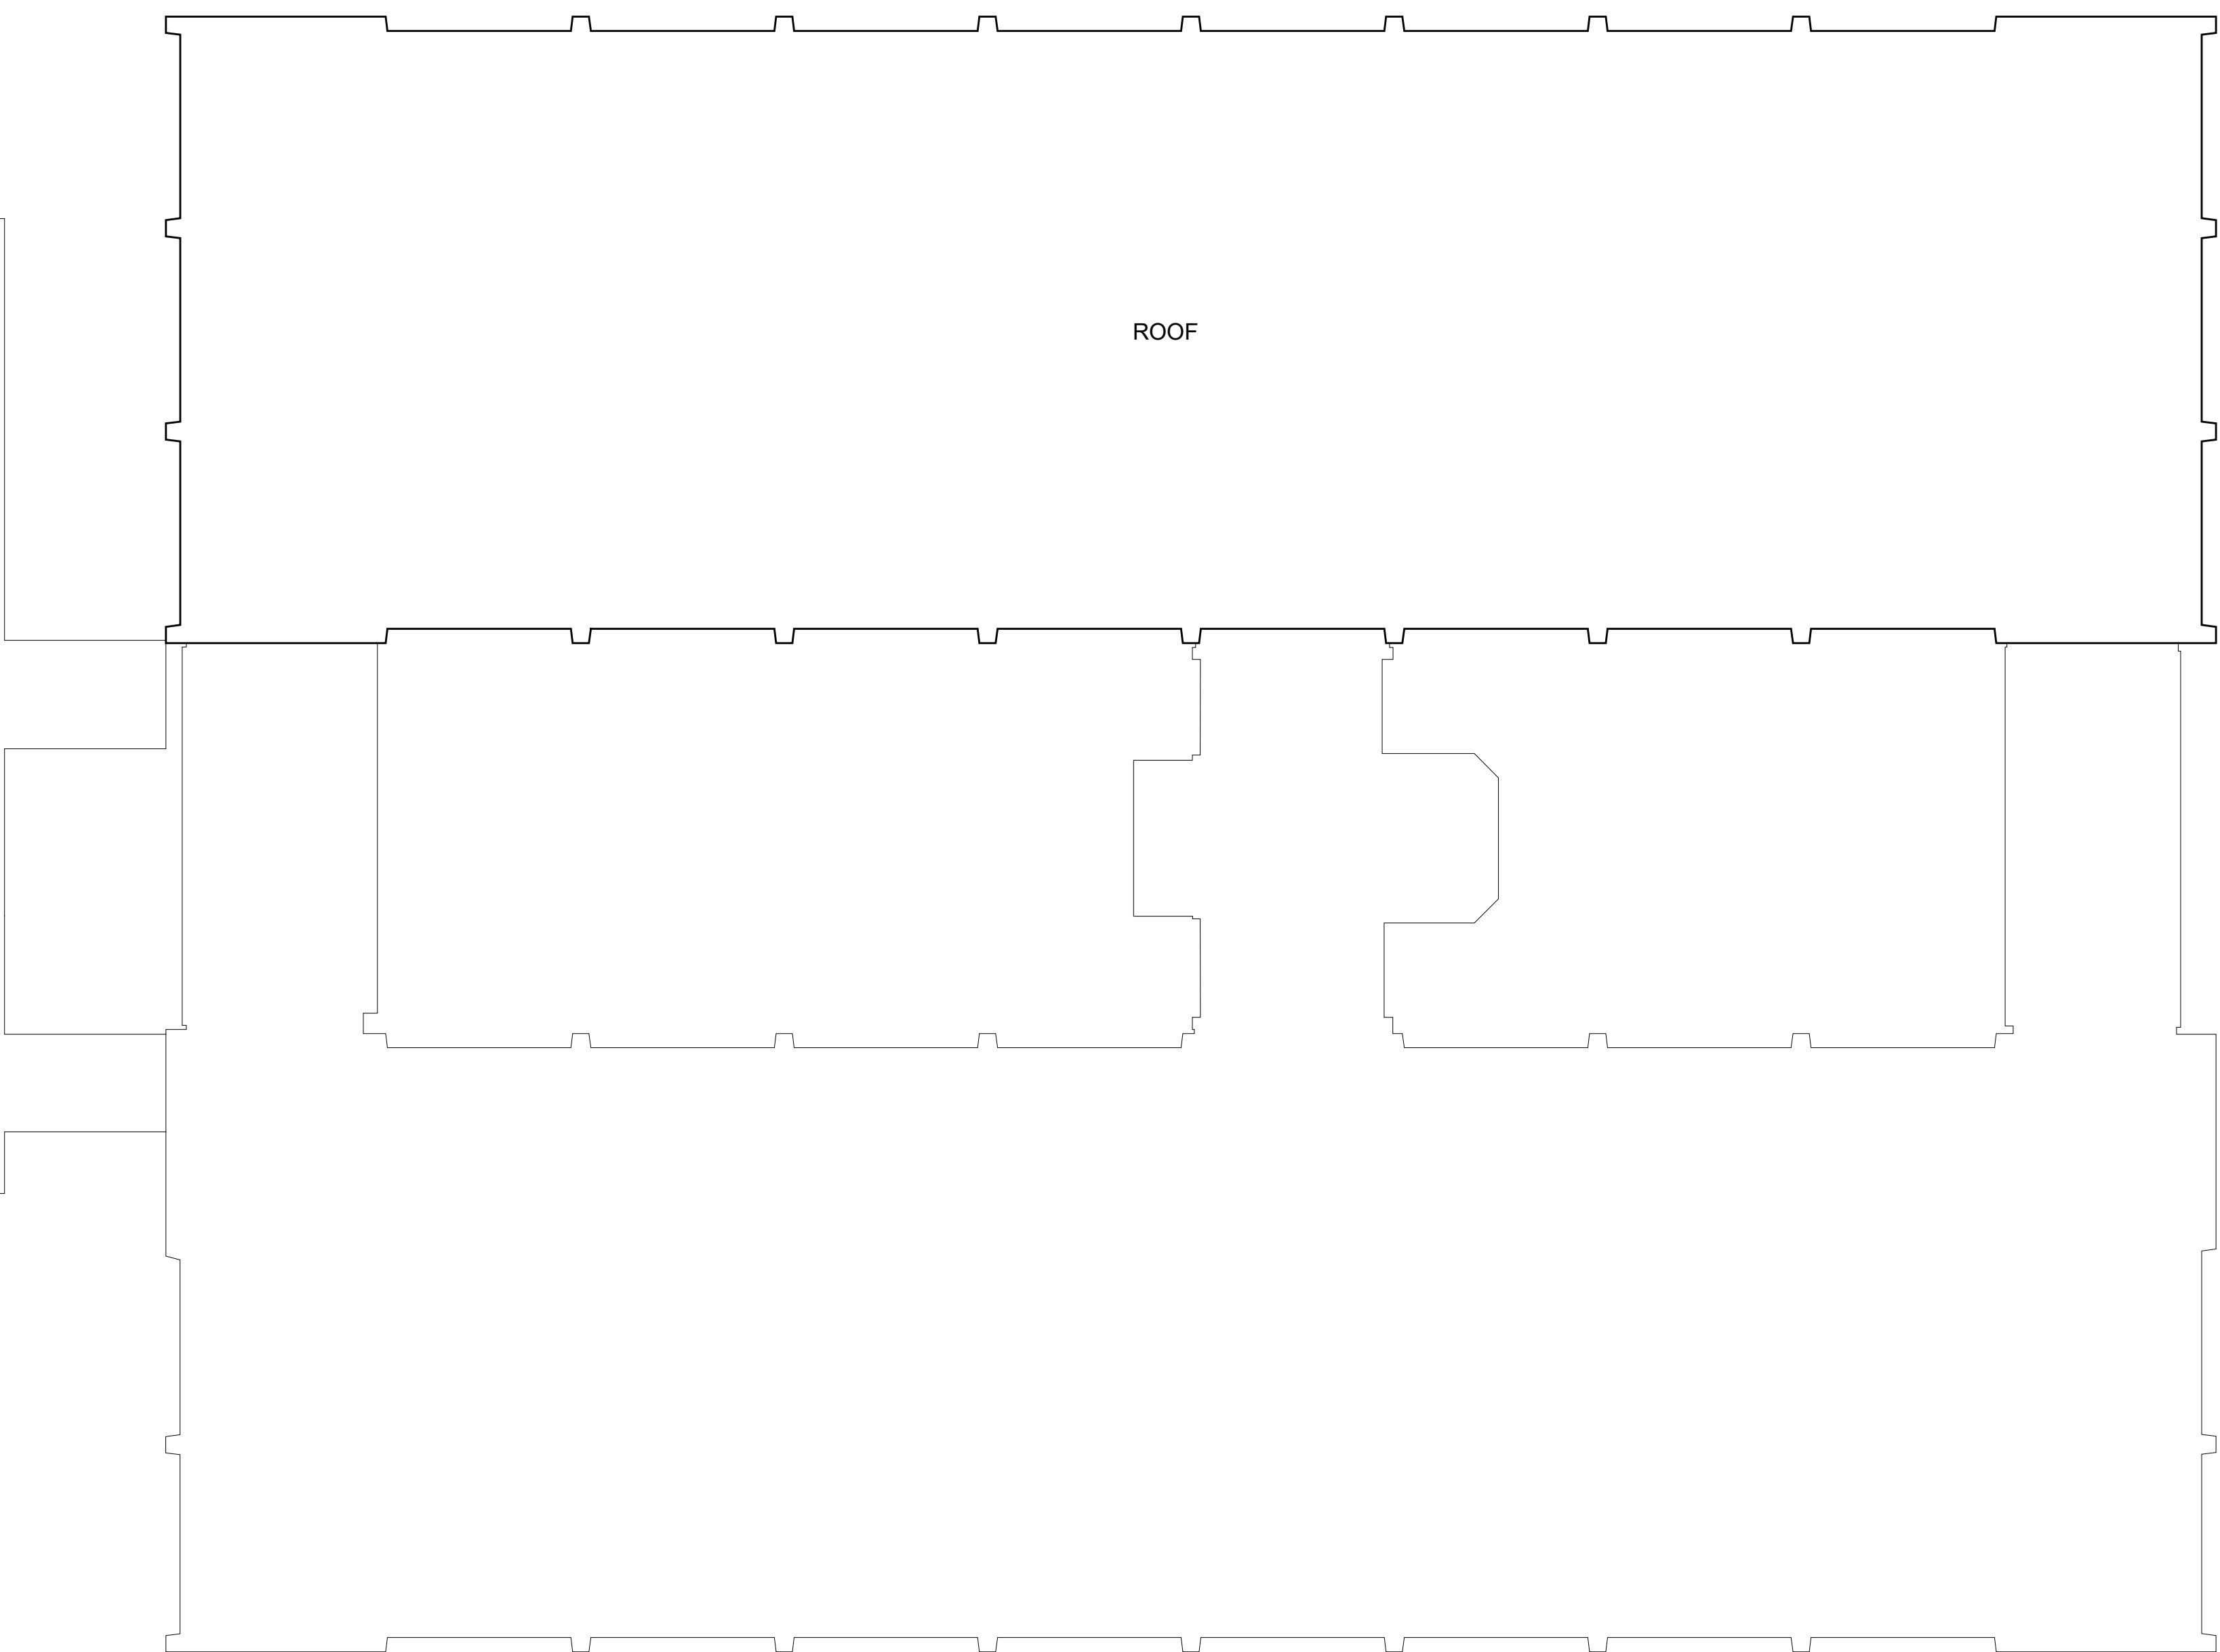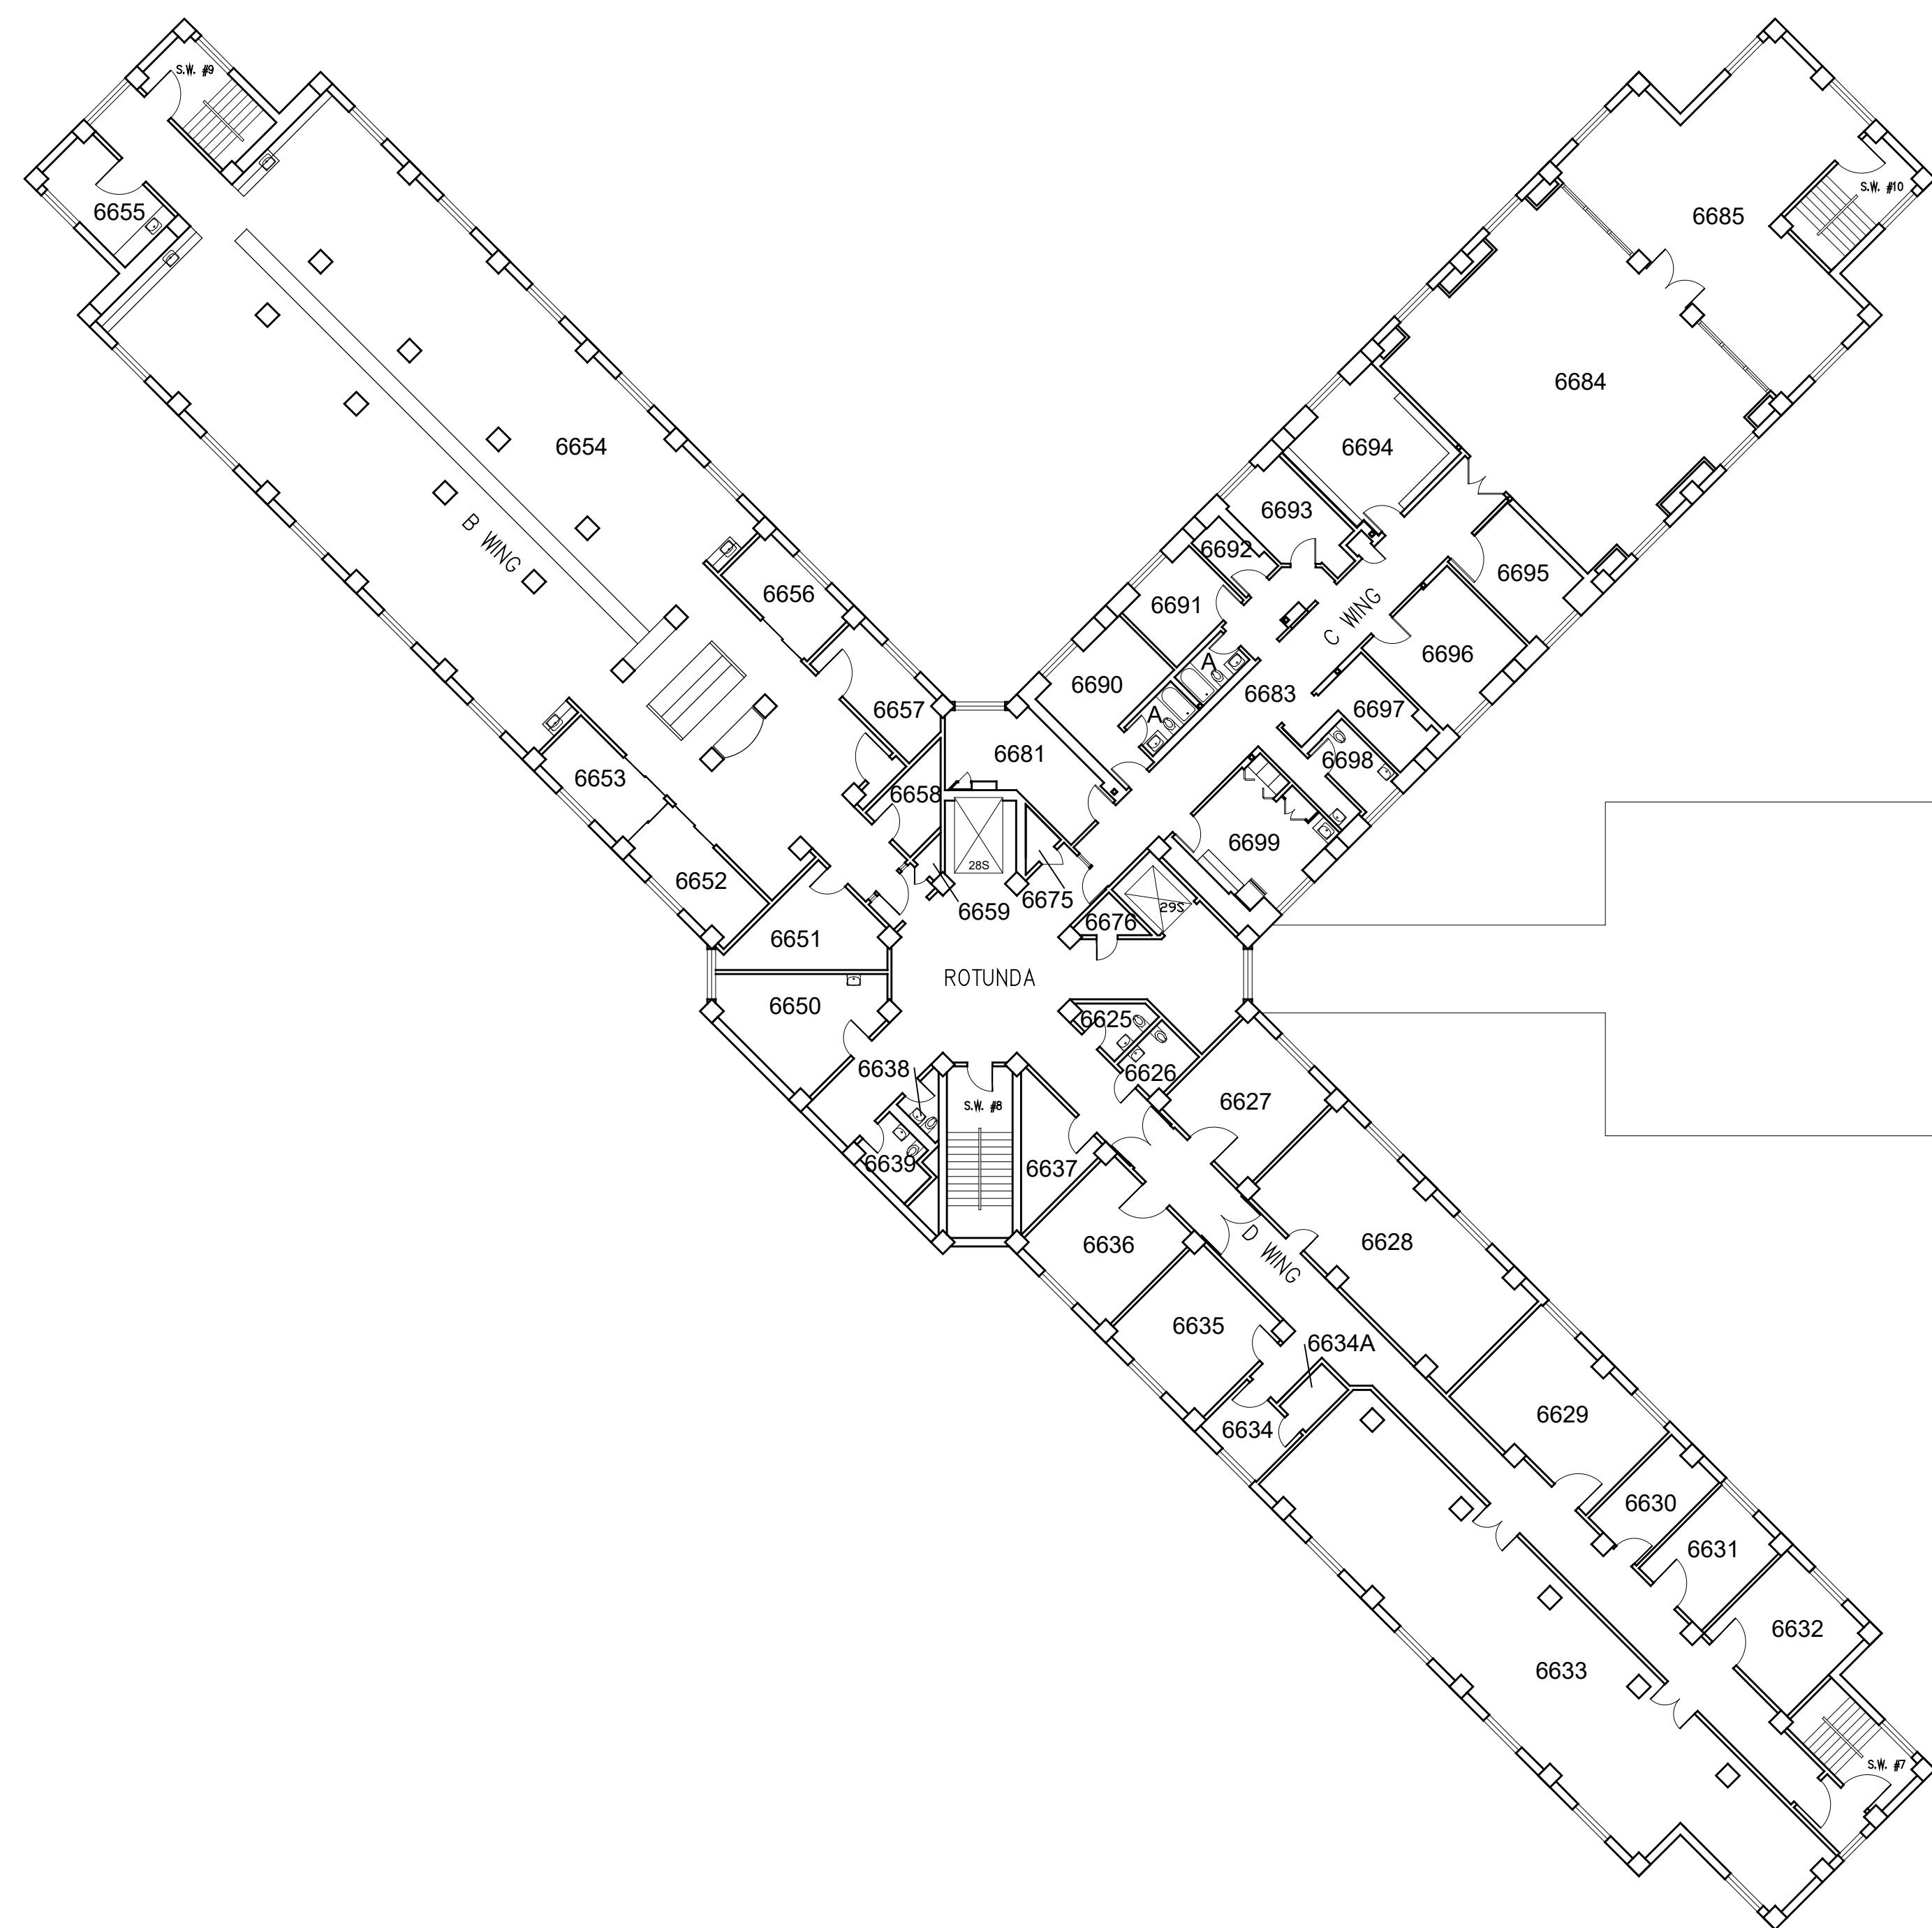

Version	Date
-	-
-	-
-	-
-	-
-	-

 All dimensions and conditions should be verified in the field.


**Summit Campus**  
Summit South Pavilion  
3100 / 3012 Summit Street  
Oakland, CA 94609  
Floor 6

**Sixth Floor  
Plan**

**A-6**

1/16"=1'-0" 3-29-2019



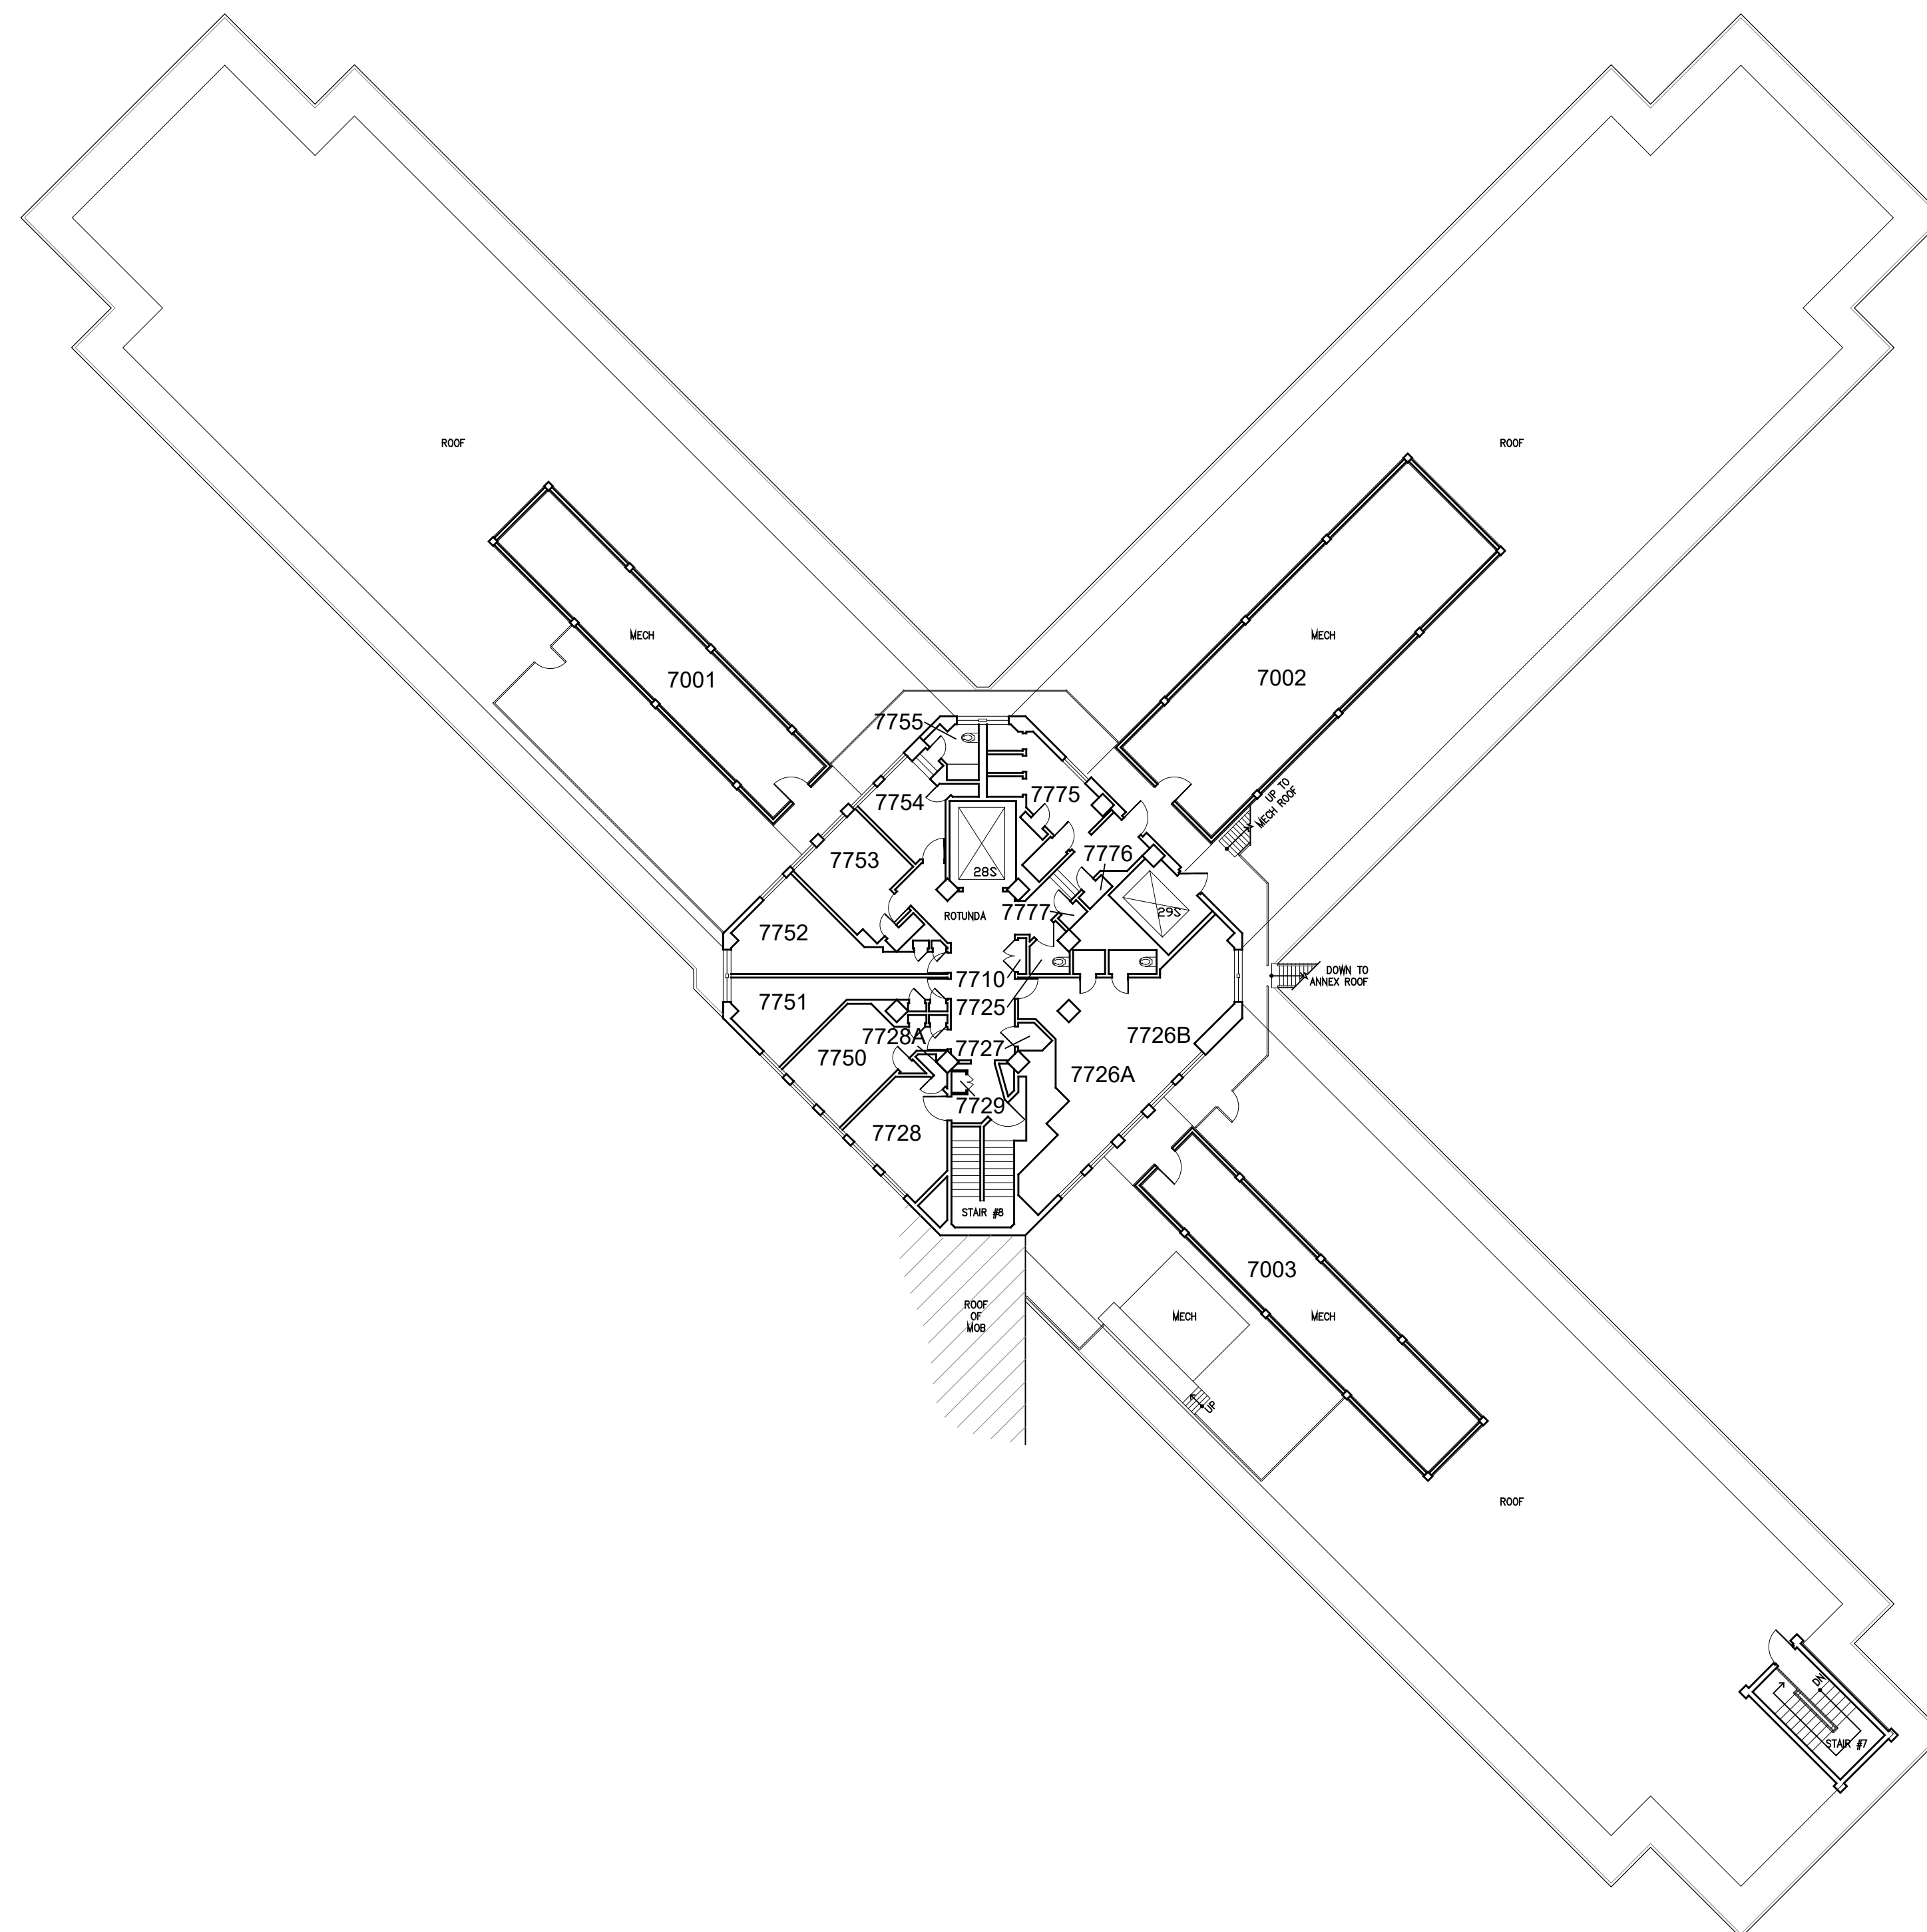

Version	Date
- -	-
- -	-
- -	-
- -	-
- -	-



*All dimensions and conditions  
should be verified in the field.*

**Summit Campus**  
Summit South Pavilion  
3100 / 3012 Summit Street  
Oakland, CA 94609  
Floor 7


## Seventh Floor Plan

A-7


**1/16"=1'-0"**

3-29-2019



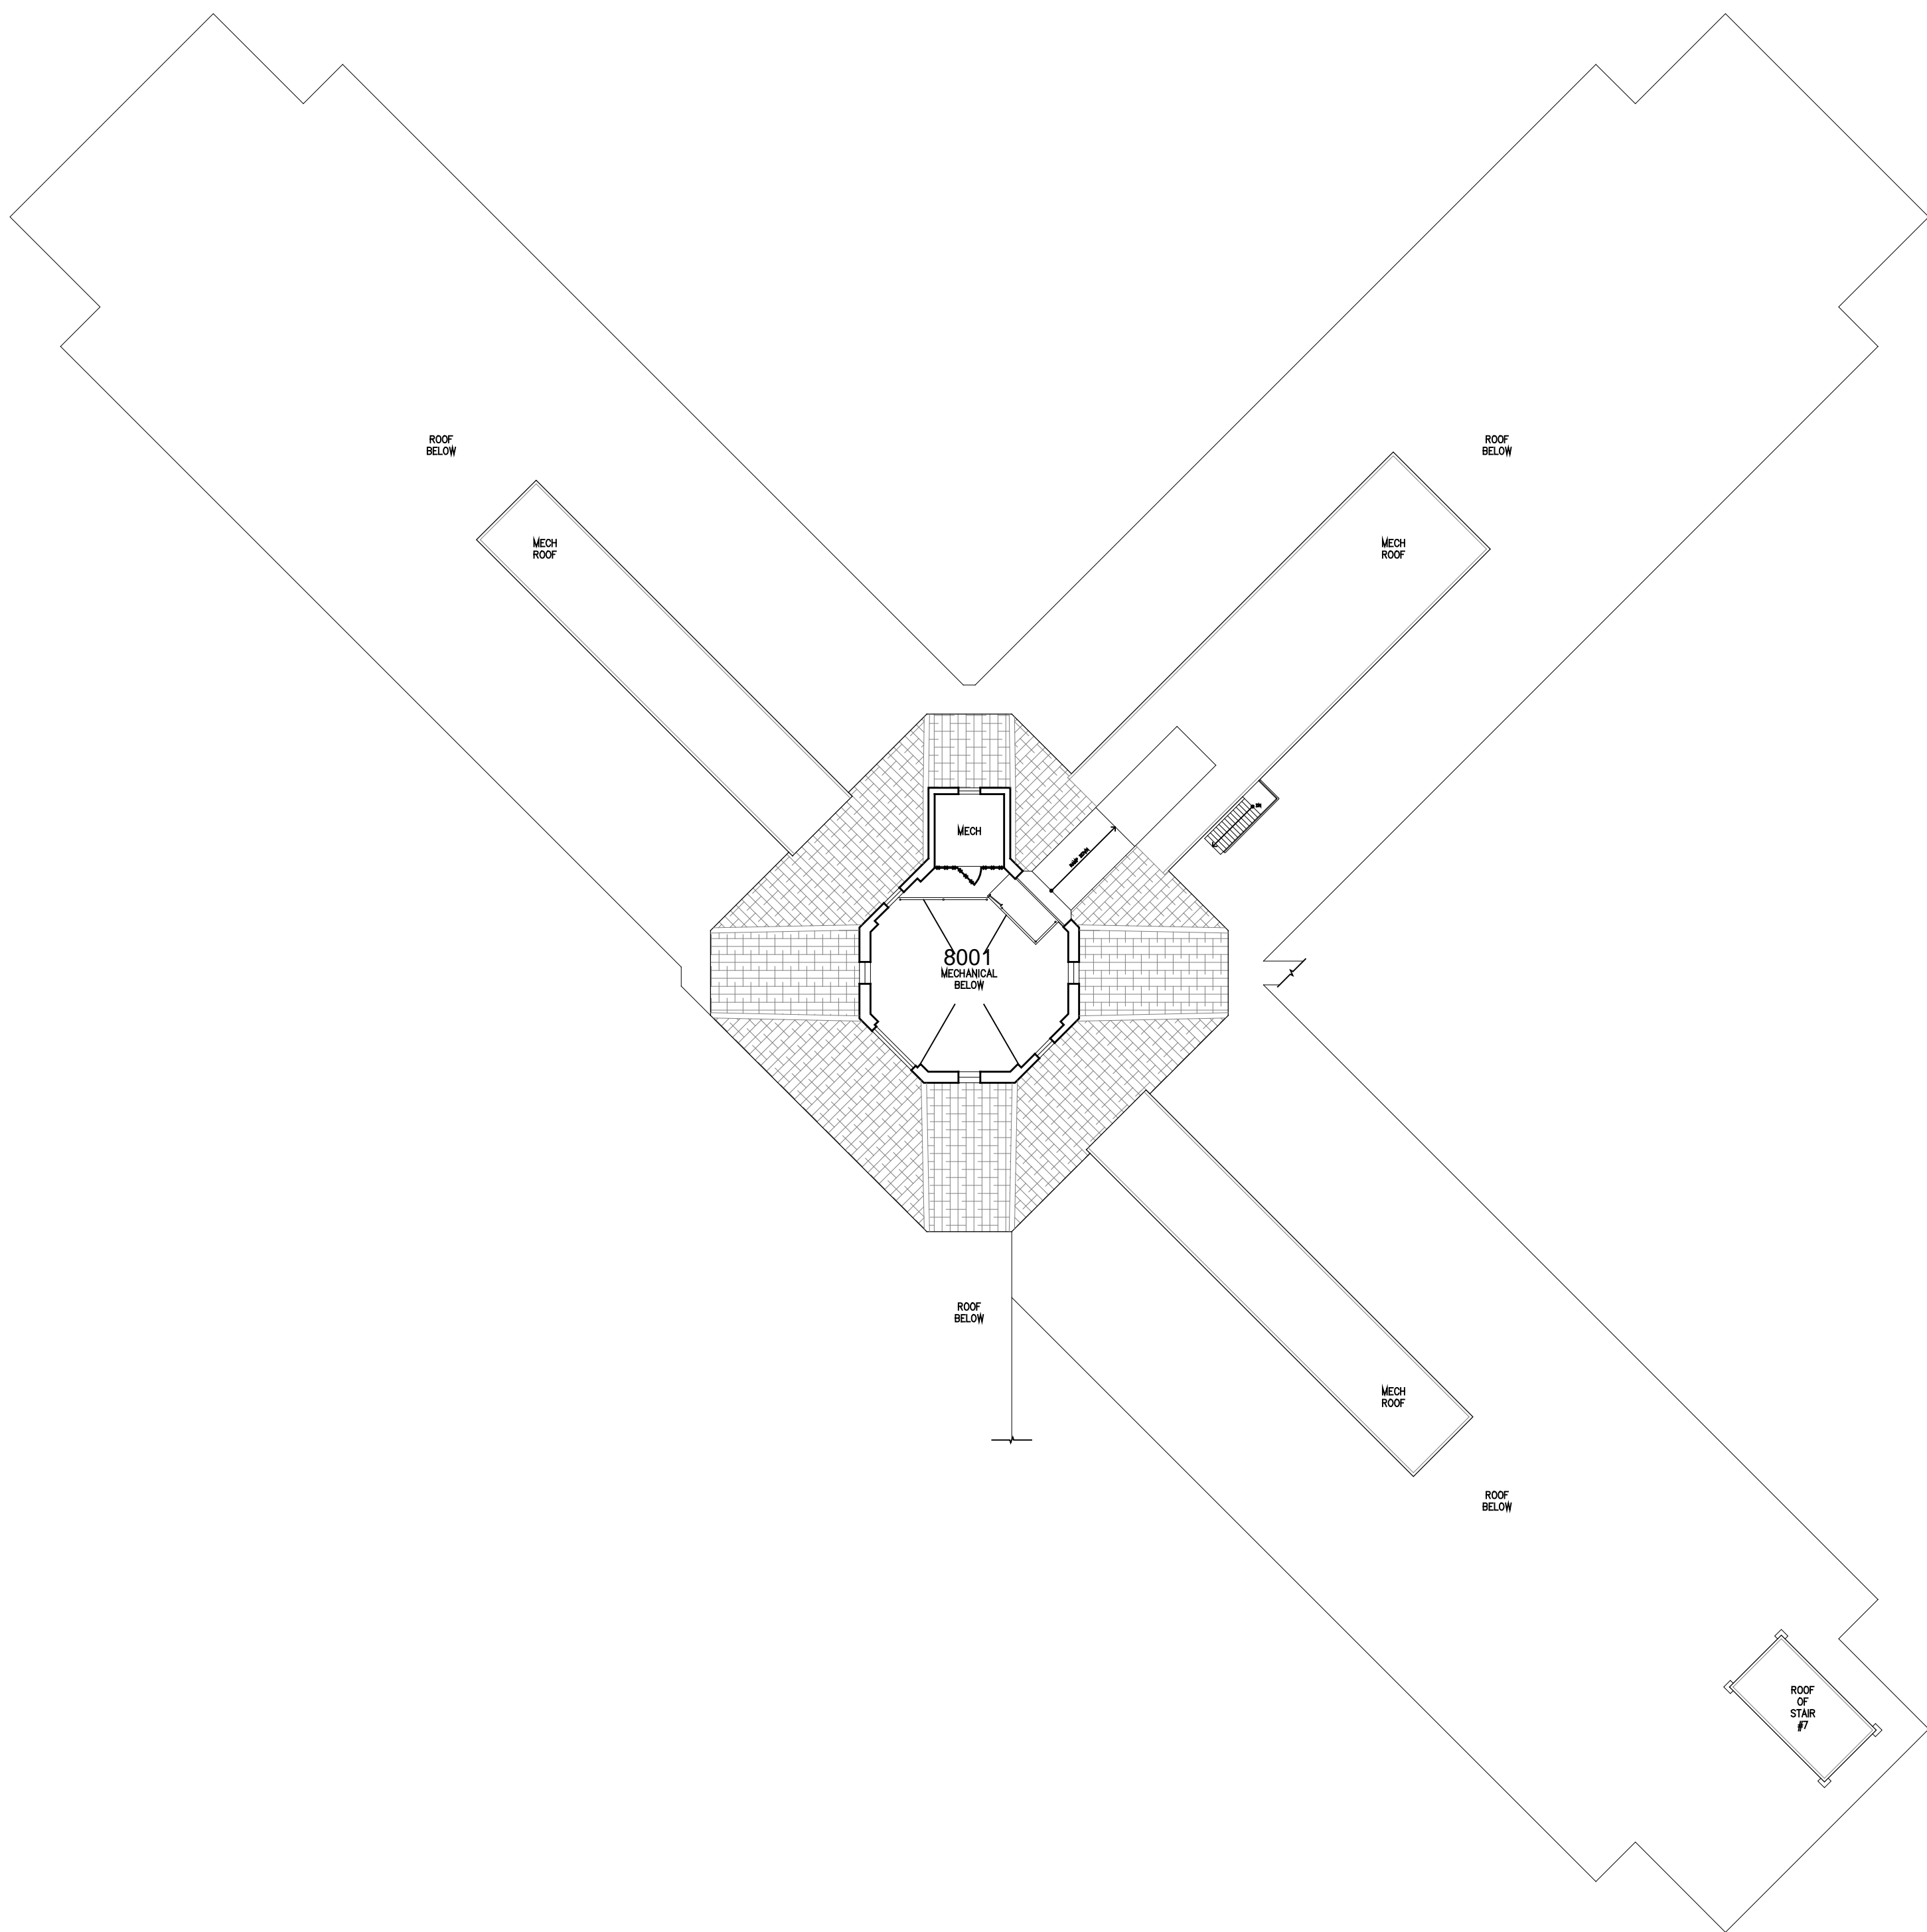

Version	Date
-	-
-	-
-	-
-	-
-	-

 All dimensions and conditions should be verified in the field.

**Summit Campus**  
Summit South Pavilion  
3100 / 3012 Summit Street  
Oakland, CA 94609  
Floor 8

**Eighth Floor  
Plan**